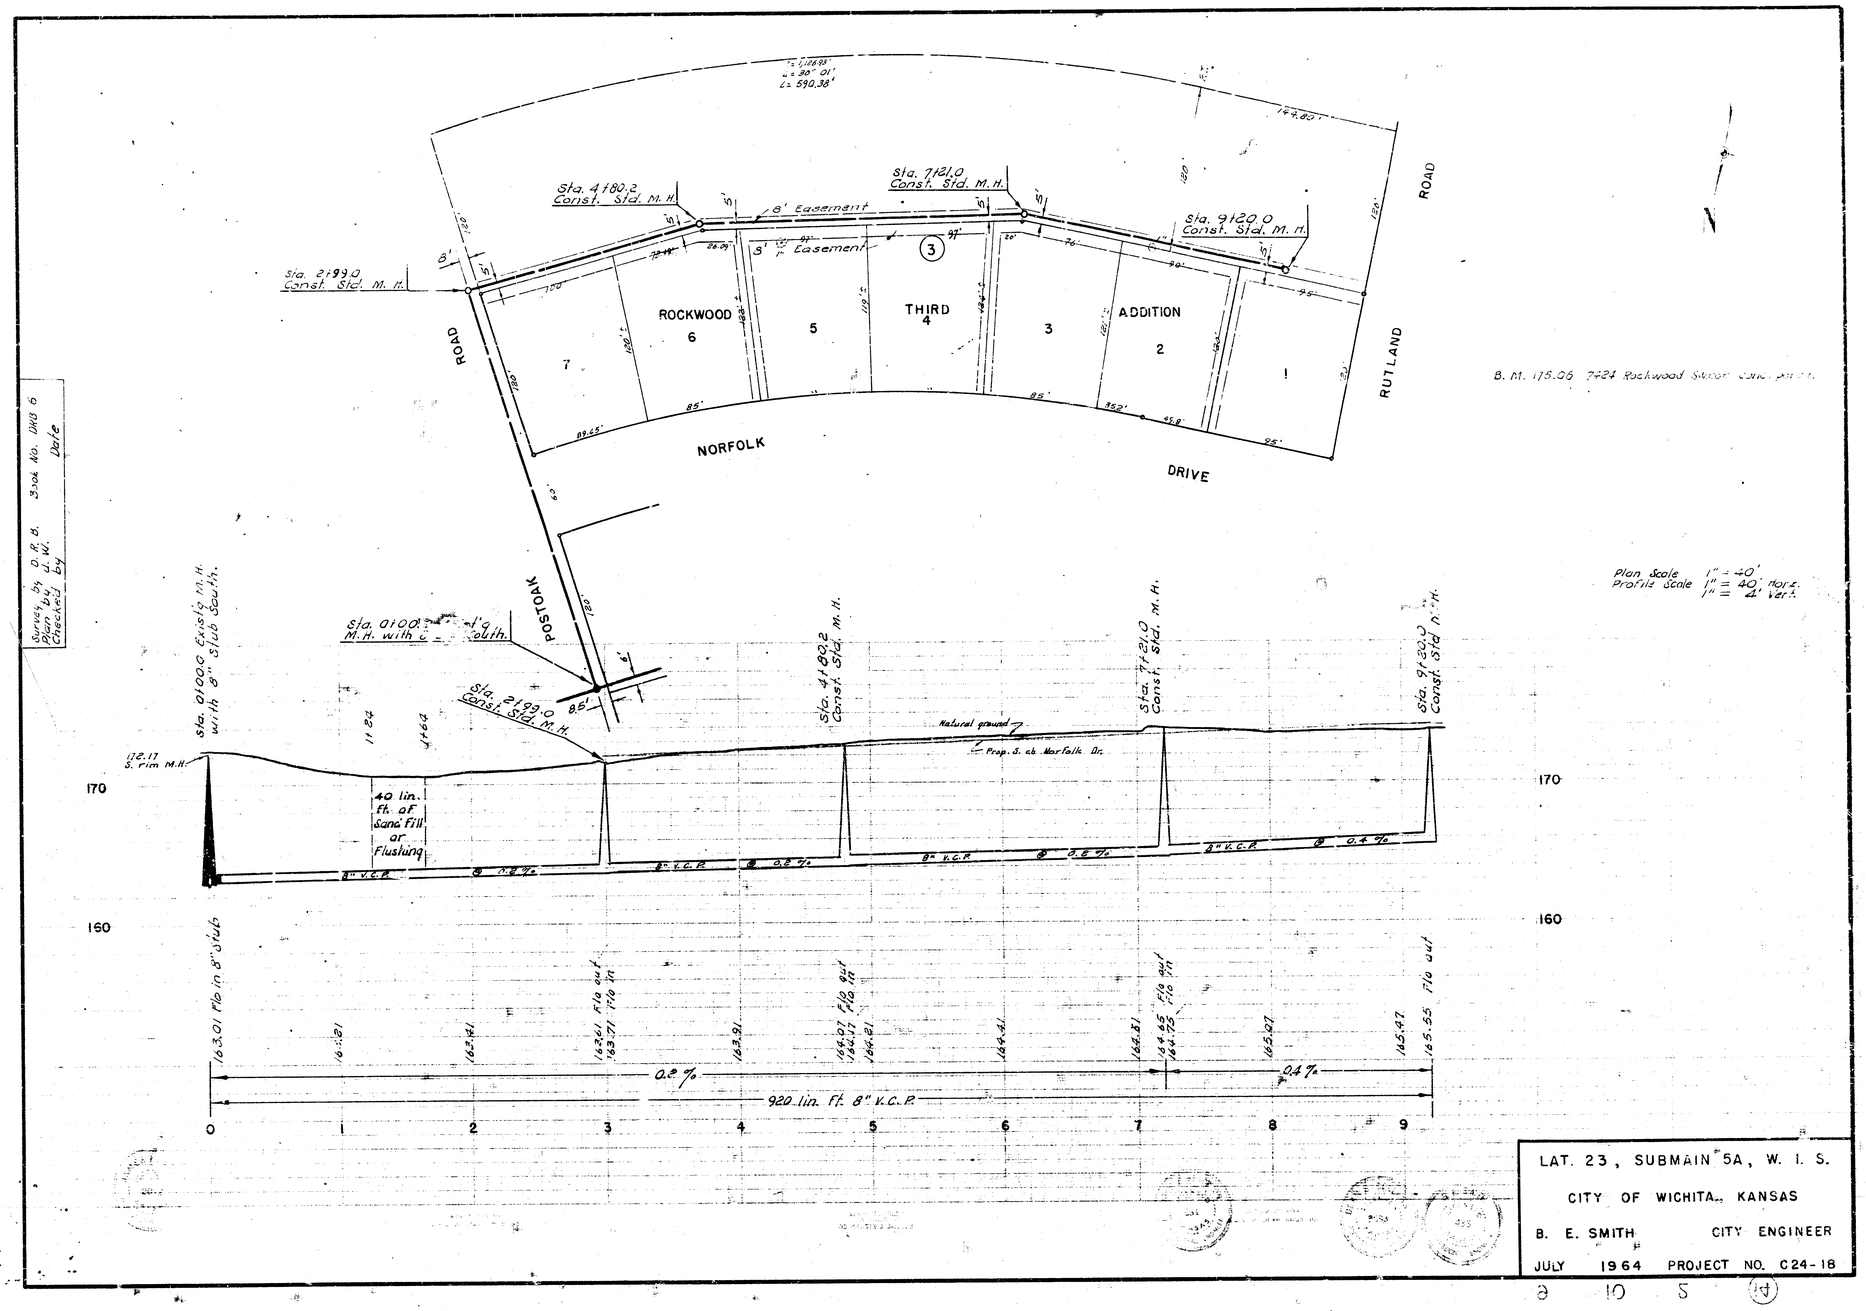

B. M. 175.06 7424 Rockwood Sewer Conc. [illegible]

Plan Scale 1" = 40'
Profile Scale 1" = 40' Horz.
1" = 4' Vert.

Survey by D. R. B. Book No. DRB 6
Plan by J. W.
Checked by Date

LAT. 23, SUBMAIN 5A, W. I. S.

CITY OF WICHITA, KANSAS

B. E. SMITH CITY ENGINEER

JULY 1964 PROJECT NO. C24-18