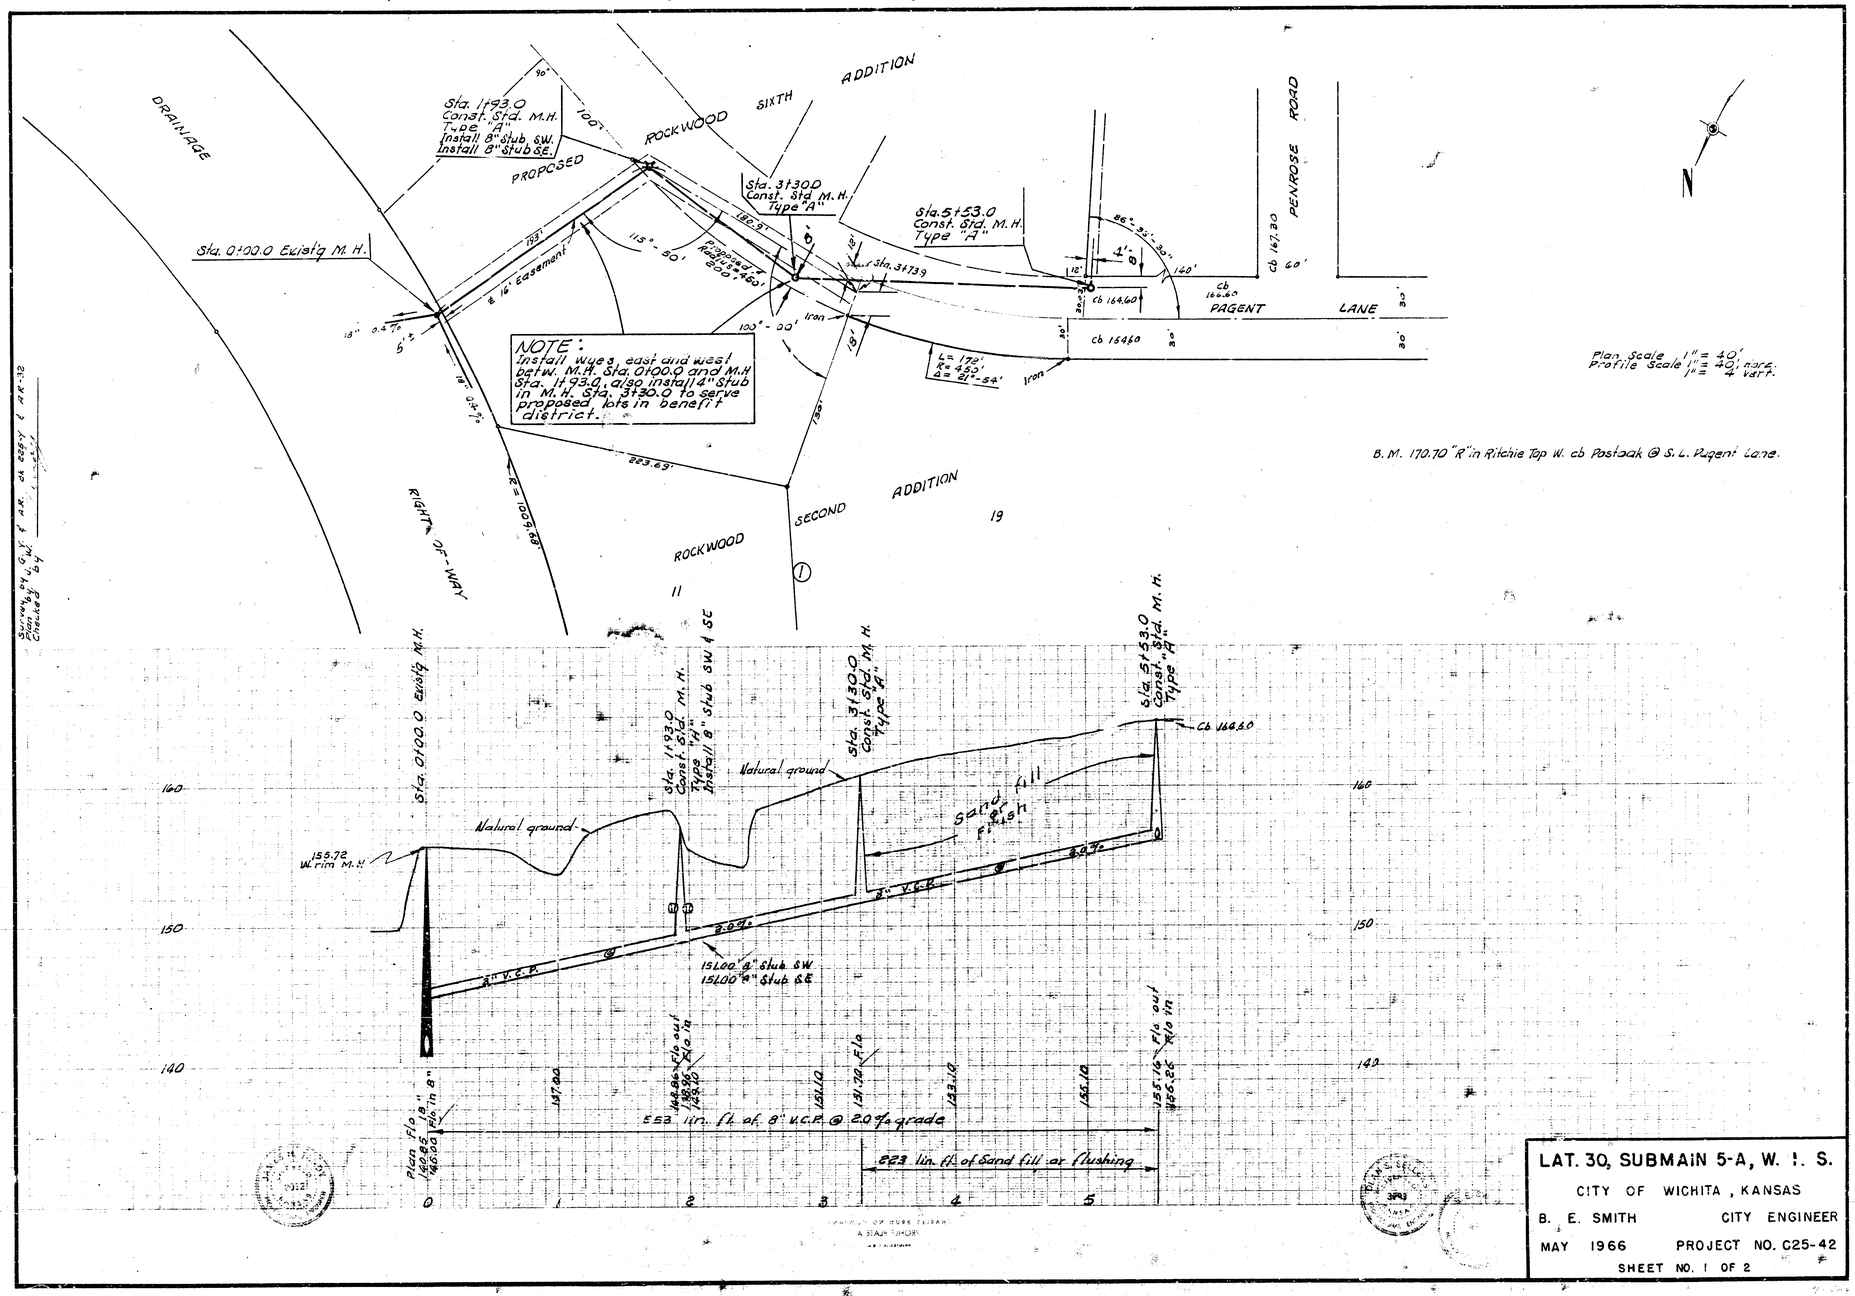

DRAINAGE
PROPOSED
ROCKWOOD
SIXTH
ADDITION
Sta. 1+93.0 Const. Std. M.H. Type "A" Install 8" stub S.W. Install 8" stub S.E.
Sta. 3+30.0 Const. Std. M.H. Type "A"
Sta. 5+53.0 Const. Std. M.H. Type "A"
Sta. 0+00.0 Exist'g M.H.
PENROSE ROAD
PAGENT LANE
NOTE: Install wyes, east and west betw. M.H. Sta. 0+00.0 and M.H Sta. 1+93.0, also install 4" Stub in M.H. Sta. 3+30.0 to serve proposed lots in benefit district.
SECOND ADDITION
ROCKWOOD
Plan Scale 1" = 40'
Profile Scale 1" = 40' horz.
4' vert.
B. M. 170.70 "R" in Ritchie Top W. cb Postoak @ S. L. Pagent Lane.
Sta. 0+00.0 Exist'g M.H.
Sta. 1+93.0 Const. Std. M.H. Type "A" Install 8" Stub SW & SE
Sta. 3+30.0 Const. Std. M.H. Type "A"
Sta. 5+53.0 Const. Std. M.H. Type "A"
Natural ground
Sand fill or flush
155.72 W. rim M.H.
8" V.C.P.
2.0%
1500 8" Stub SW
1500 8" Stub SE
Plan flo 8" 1486.83
553 lin. ft. of 8" V.C.P. @ 2.0% grade
223 lin. ft. of Sand fill or flushing
LAT. 30, SUBMAIN 5-A, W. S.
CITY OF WICHITA, KANSAS
B. E. SMITH CITY ENGINEER
MAY 1966 PROJECT NO. C25-42
SHEET NO. 1 OF 2