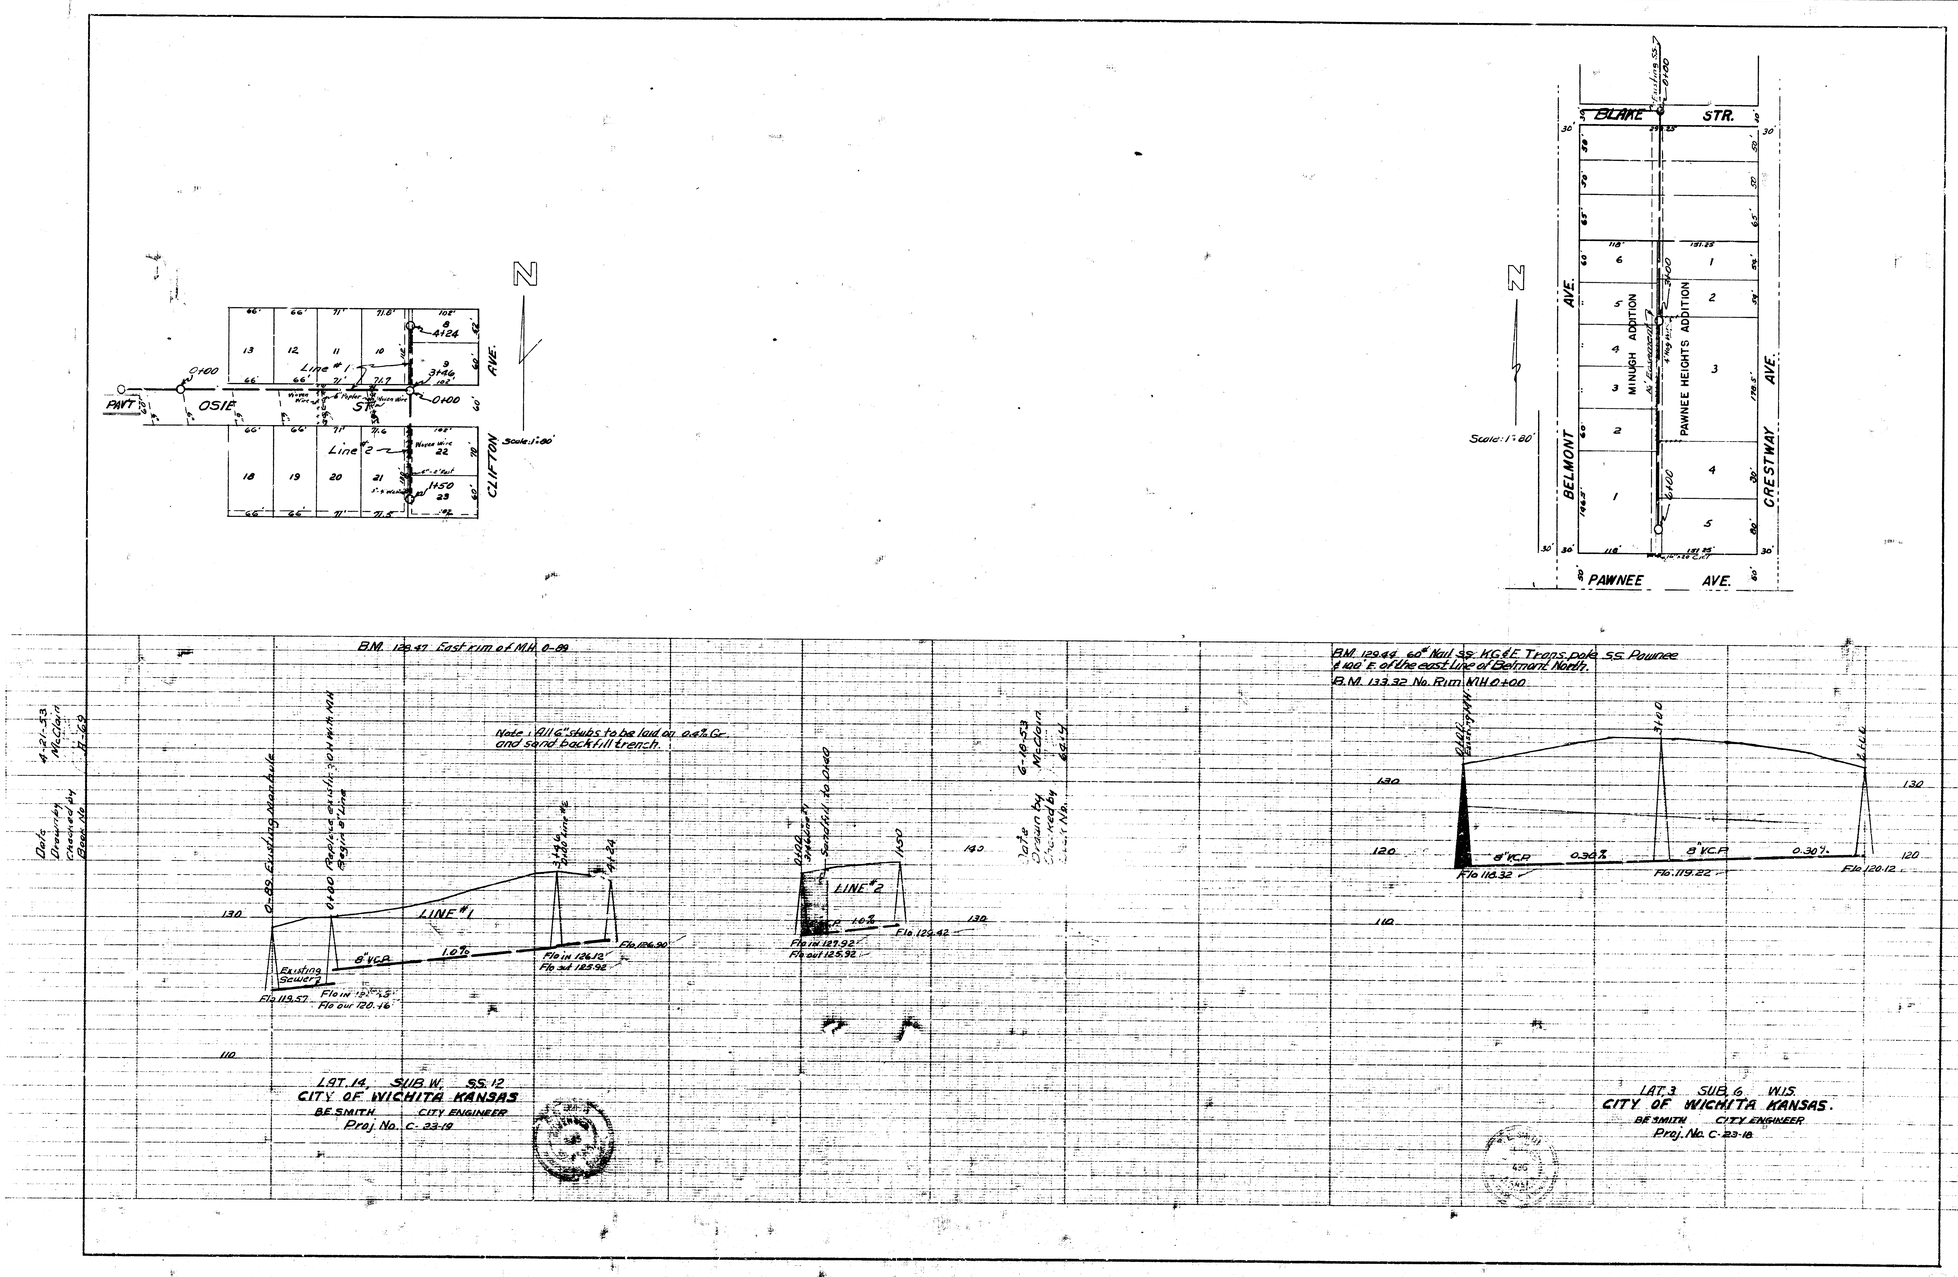

PAVT
OSIE
ST.
CLIFTON
AVE.
Line #1
Line #2
Scale: 1"=80'
BLAKE
STR.
BELMONT
AVE.
CRESTWAY
AVE.
PAWNEE
AVE.
MINUGH ADDITION
PAWNEE HEIGHTS ADDITION
Scale: 1"=80'
B.M. 128.47 East rim of M.H. 0-89
Note: All 6" stubs to be laid on 0.4% Gr. and sand backfill trench.
LINE #1
LINE #2
Existing Sewer
8" V.C.P.
1.0%
Flo 119.57
Flo in 120.16
Flo out 120.16
Flo in 126.12
Flo out 125.92
Flo 126.90
Flo in 127.92
Flo out 125.92
Flo 126.42
LAT. 14, SUB. W. SS. 12
CITY OF WICHITA KANSAS
B.E. SMITH CITY ENGINEER
Proj. No. C-23-19
B.M. 129.44 60# Nail SS. K.G.&E. Trans. pole SS. Pawnee & 100' E. of the east line of Belmont North.
B.M. 133.32 No. Rim M.H. 0+00
8" V.C.P.
0.30%
Flo 118.32
Flo 119.22
Flo 120.12
LAT. 3 SUB. 6 W.I.S.
CITY OF WICHITA KANSAS.
B.E. SMITH CITY ENGINEER
Proj. No. C-23-18