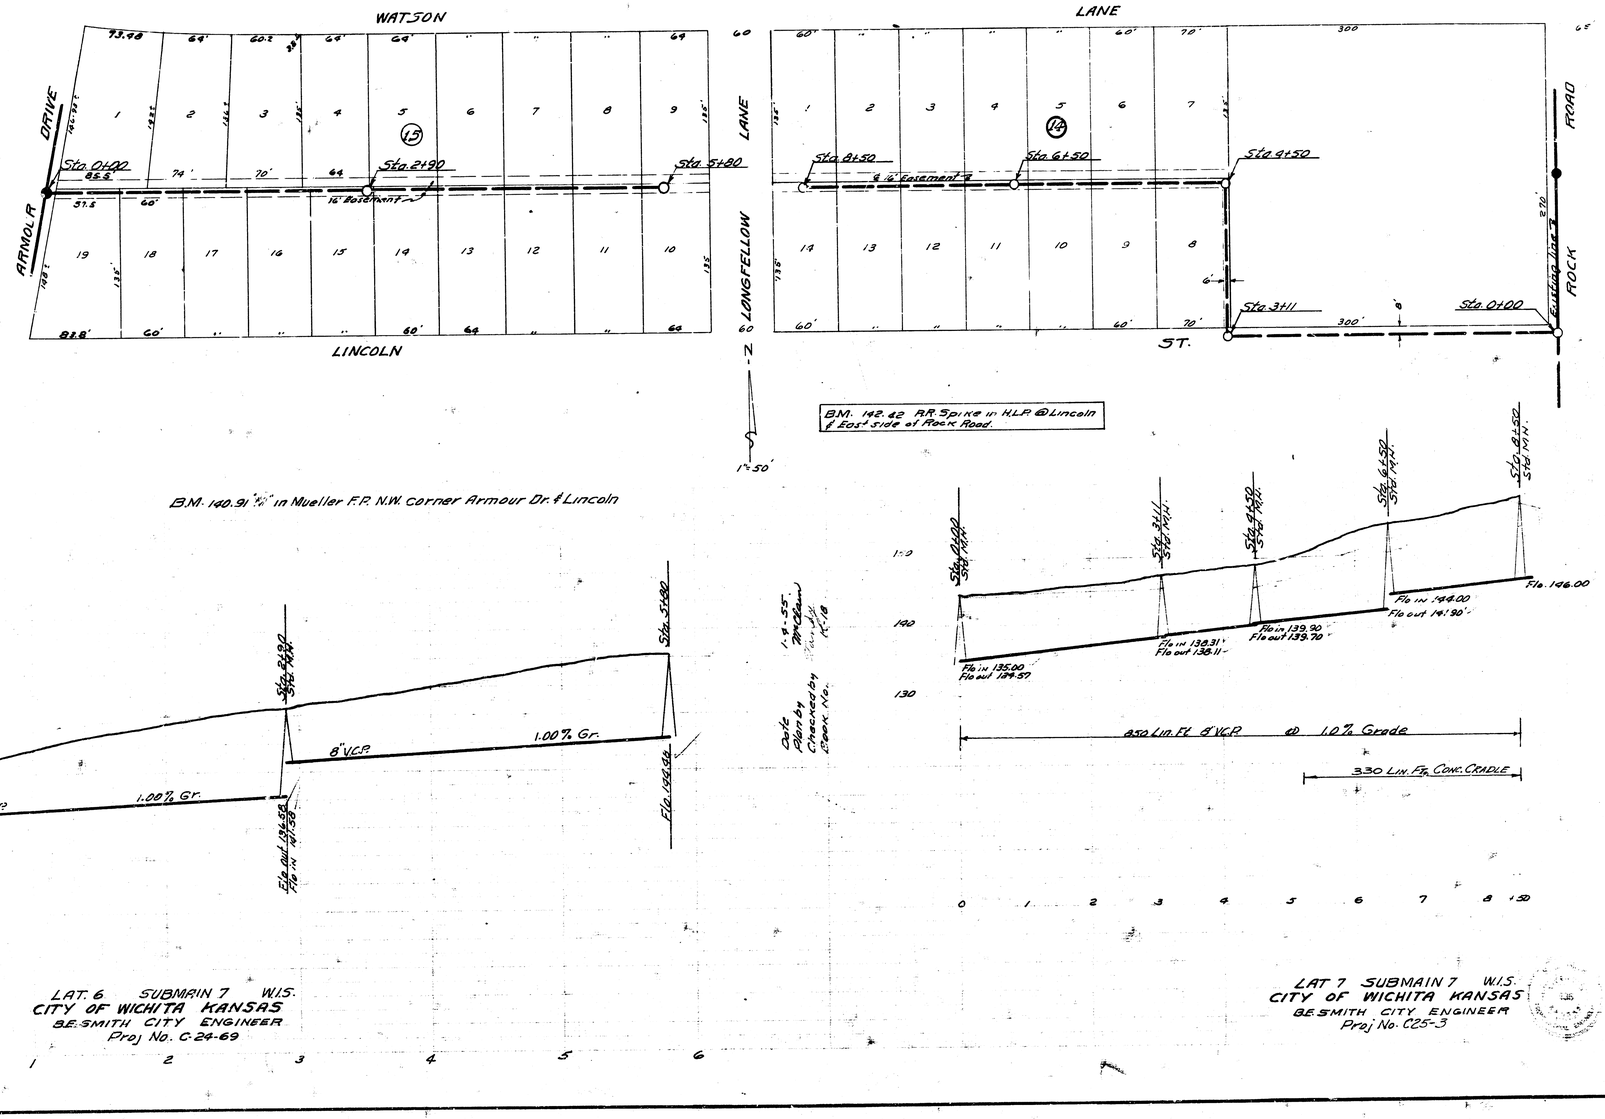

LAT. 6 SUBMAIN 7 W.I.S.
CITY OF WICHITA KANSAS
B.E. SMITH CITY ENGINEER
Proj No. C-24-69

LAT. 7 SUBMAIN 7 W.I.S.
CITY OF WICHITA KANSAS
B.E. SMITH CITY ENGINEER
Proj No. C25-3