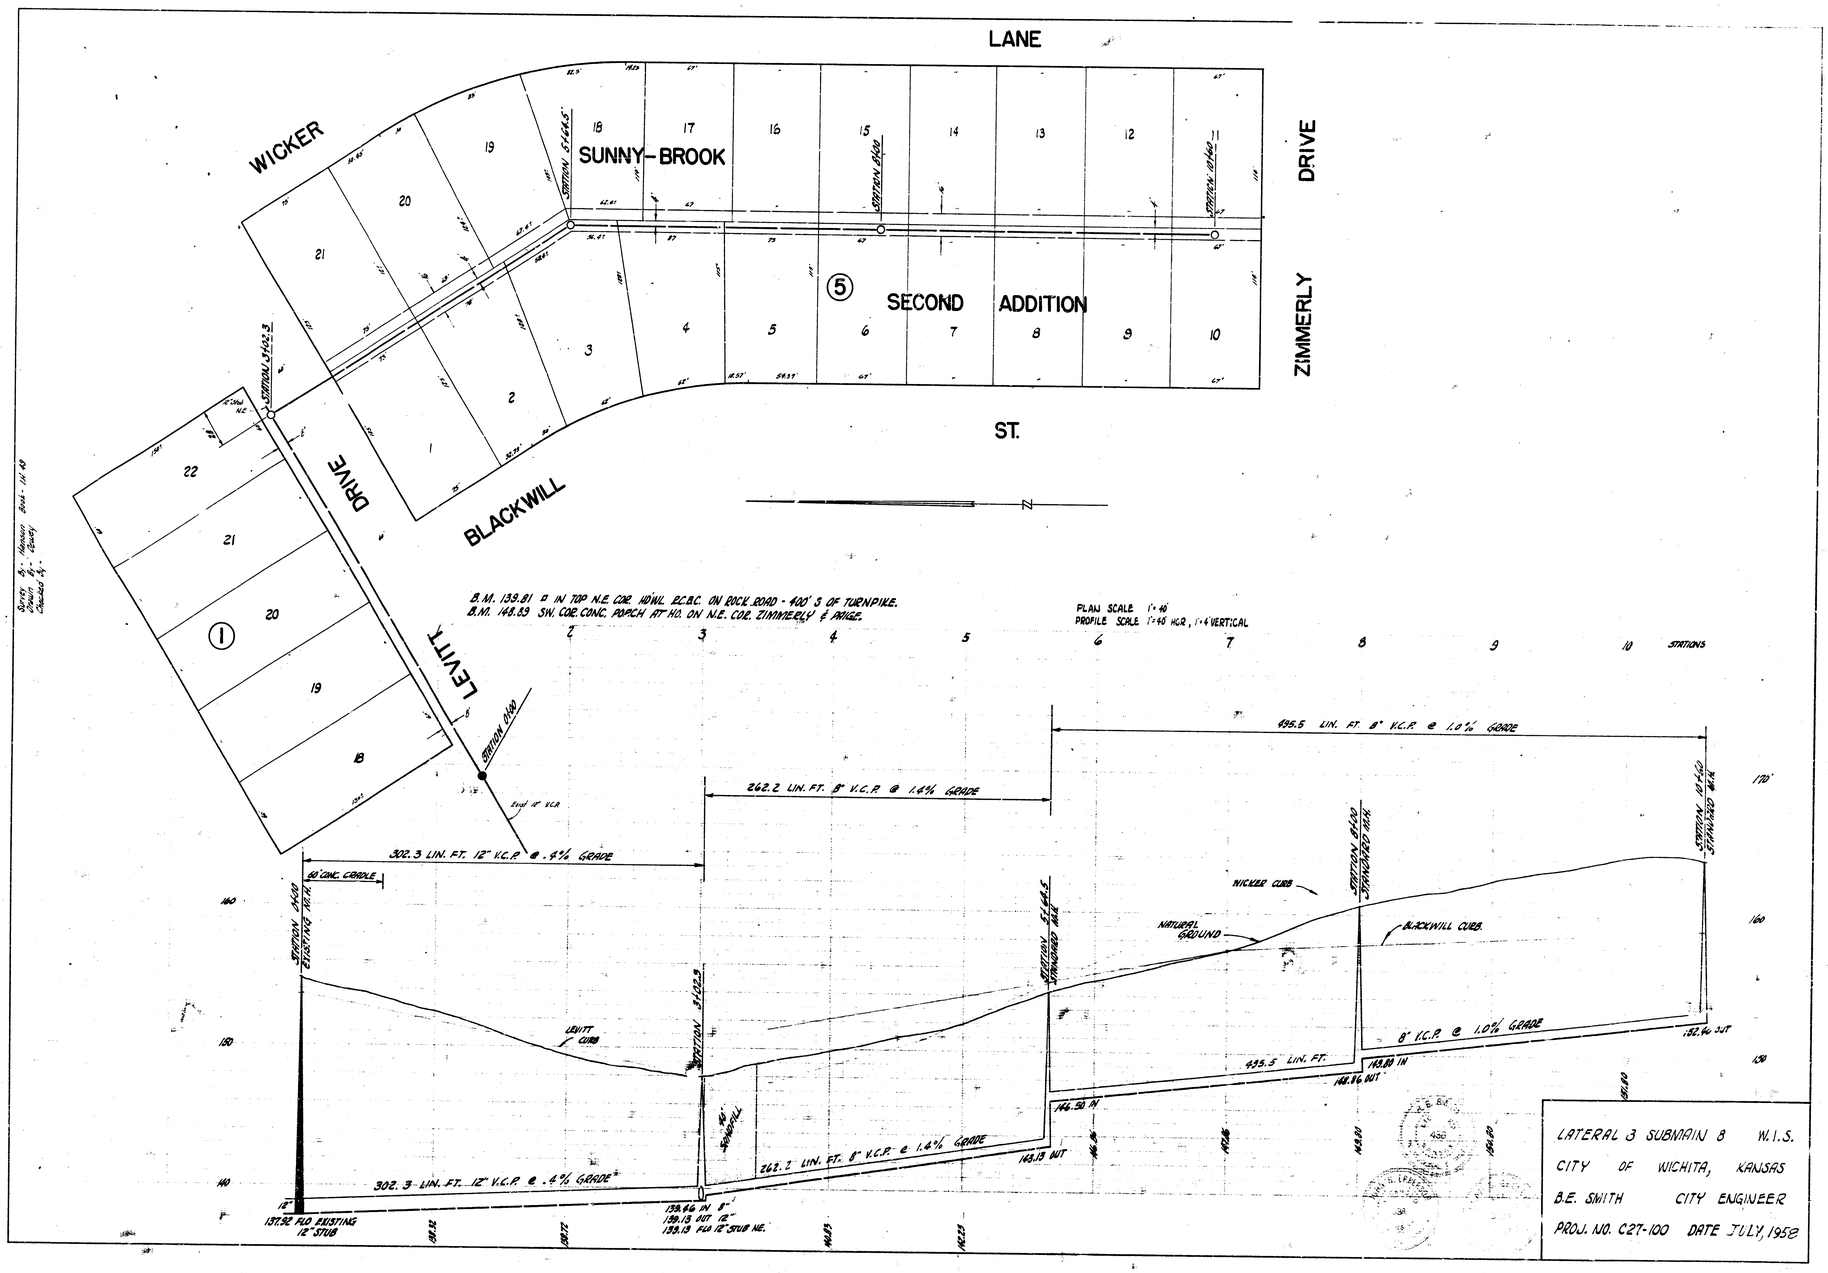
LANE
WICKER
SUNNY-BROOK
SECOND ADDITION
ZIMMERLY DRIVE
ST.
BLACKWILL
DRIVE
LEVITT
B.M. 139.81 □ IN TOP N.E. COR. HD'WL. P.C.B.C. ON ROCK ROAD - 400' S OF TURNPIKE.
B.M. 148.89 SW. COR. CONC. PORCH AT HO. ON N.E. COR. ZIMMERLY & PAIGE.
PLAN SCALE 1"=40'
PROFILE SCALE 1"=40' HOR., 1"=4' VERTICAL
STATIONS
495.5 LIN. FT. 8" V.C.P. @ 1.0% GRADE
262.2 LIN. FT. 8" V.C.P. @ 1.4% GRADE
302.3 LIN. FT. 12" V.C.P. @ .4% GRADE
60' CONC. CRADLE
WICKER CURB
NATURAL GROUND
BLACKWILL CURB
LEVITT CURB
8" V.C.P. @ 1.0% GRADE
495.5 LIN. FT.
262.2 LIN. FT. 8" V.C.P. @ 1.4% GRADE
302.3 LIN. FT. 12" V.C.P. @ .4% GRADE
137.92 FLO EXISTING 12" STUB
139.46 IN 8"
139.13 OUT 12"
139.13 FLO 12" STUB NE.
143.13 OUT
146.50 IN
148.86 OUT
149.80 IN
152.40 OUT
LATERAL 3 SUBMAIN 8 W.I.S.
CITY OF WICHITA, KANSAS
B.E. SMITH CITY ENGINEER
PROJ. NO. C27-100 DATE JULY, 1958