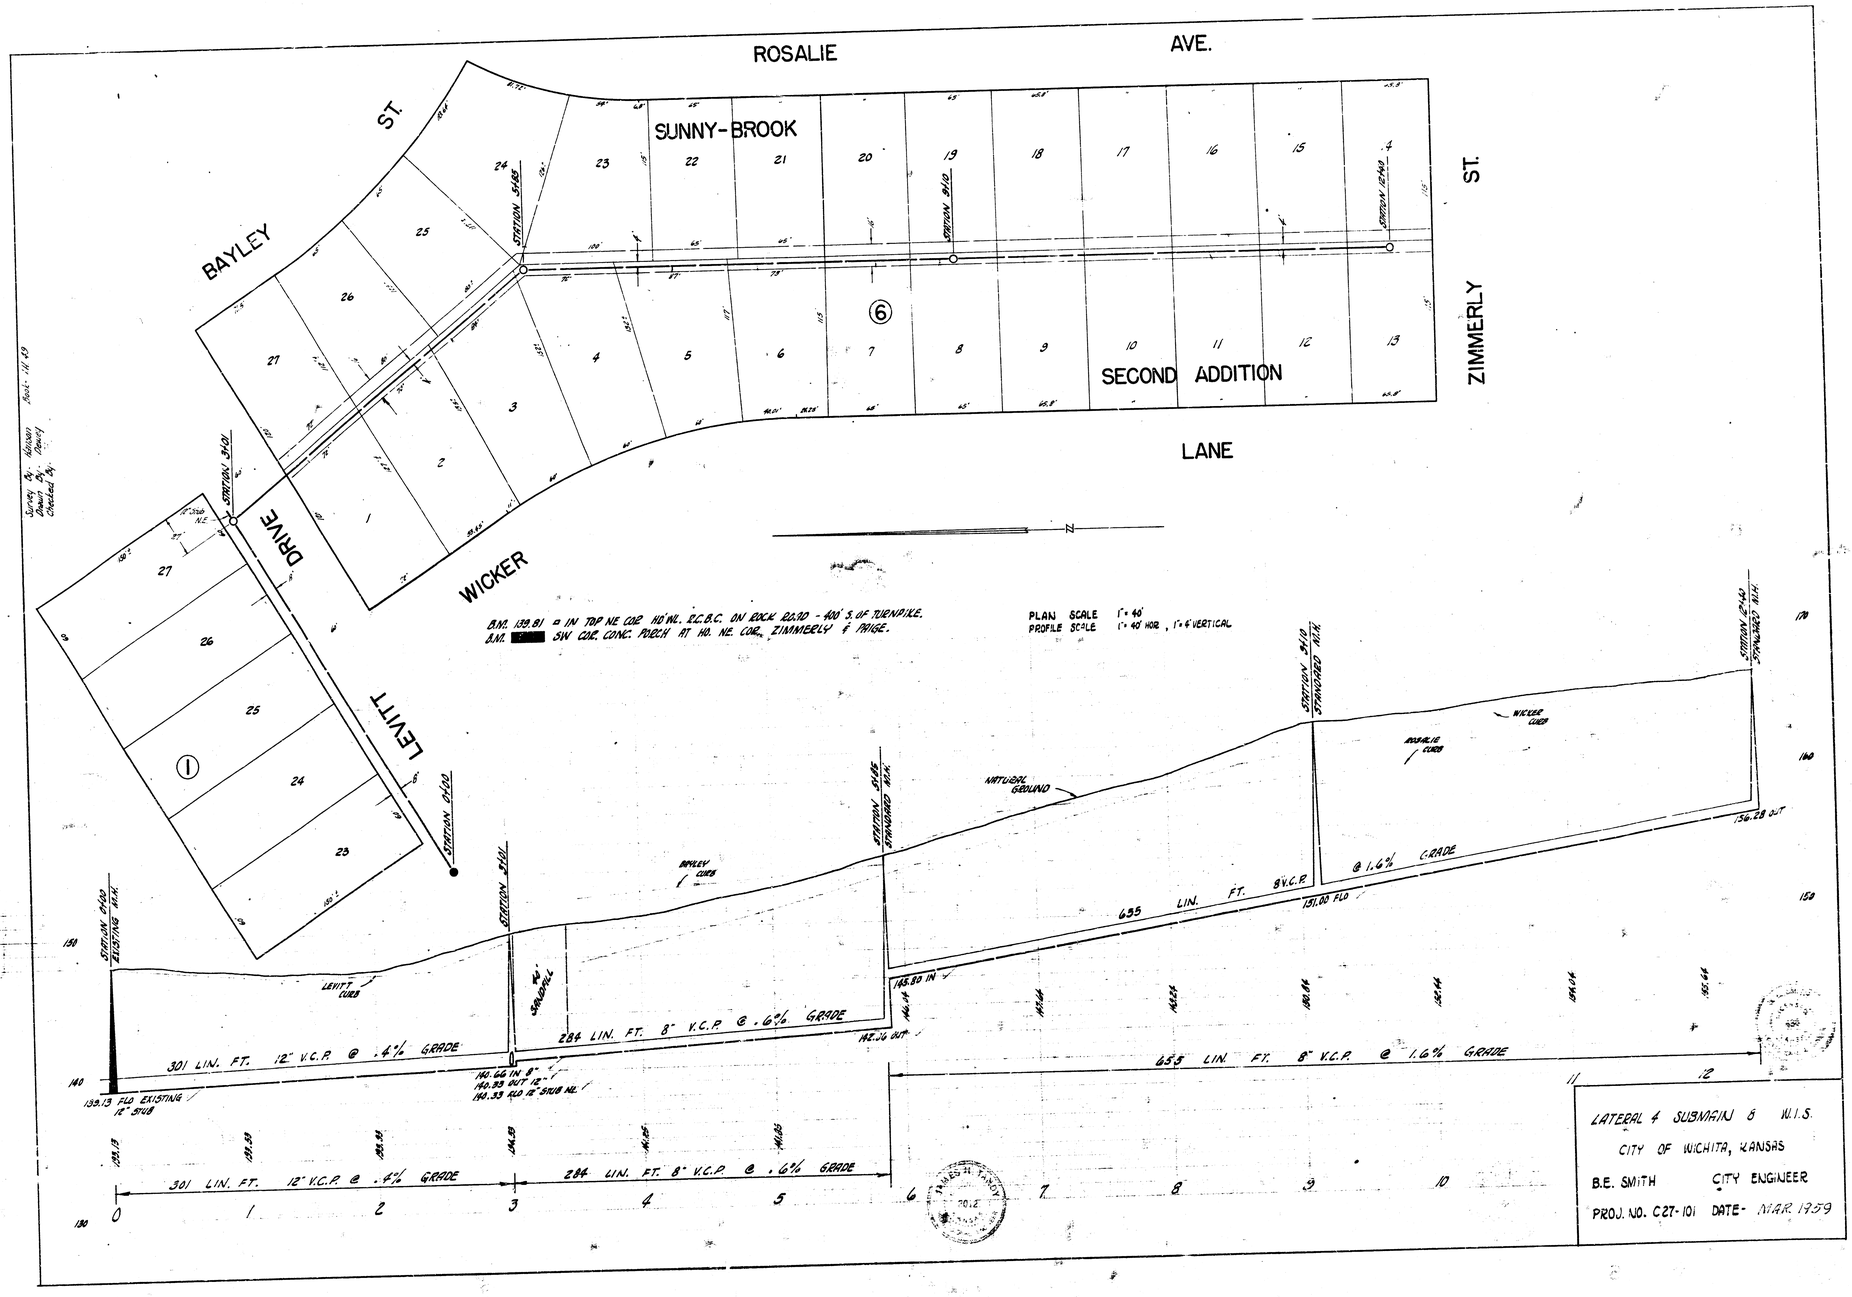
ROSALIE AVE.
BAYLEY ST.
SUNNY-BROOK
SECOND ADDITION
ZIMMERLY ST.
LANE
WICKER
LEVITT DRIVE
B.M. 139.81 □ IN TOP NE COR HO'WL. R.C.B.C. ON ROCK ROAD - 400' S. OF TURNPIKE.
B.M. [redacted] SW COR. CONC. PORCH AT HO. NE. COR. ZIMMERLY & PAIGE.
PLAN SCALE 1" = 40'
PROFILE SCALE 1" = 40' HOR, 1" = 4' VERTICAL
301 LIN. FT. 12" V.C.P. @ .4% GRADE
284 LIN. FT. 8" V.C.P. @ .6% GRADE
655 LIN. FT. 8" V.C.P. @ 1.6% GRADE
NATURAL GROUND
LEVITT CURB
BAYLEY CURB
ROSALIE CURB
WICKER CURB
LATERAL 4 SUBMAIN 8 W.I.S.
CITY OF WICHITA, KANSAS
B.E. SMITH CITY ENGINEER
PROJ. NO. C27-101 DATE- MAR. 1959