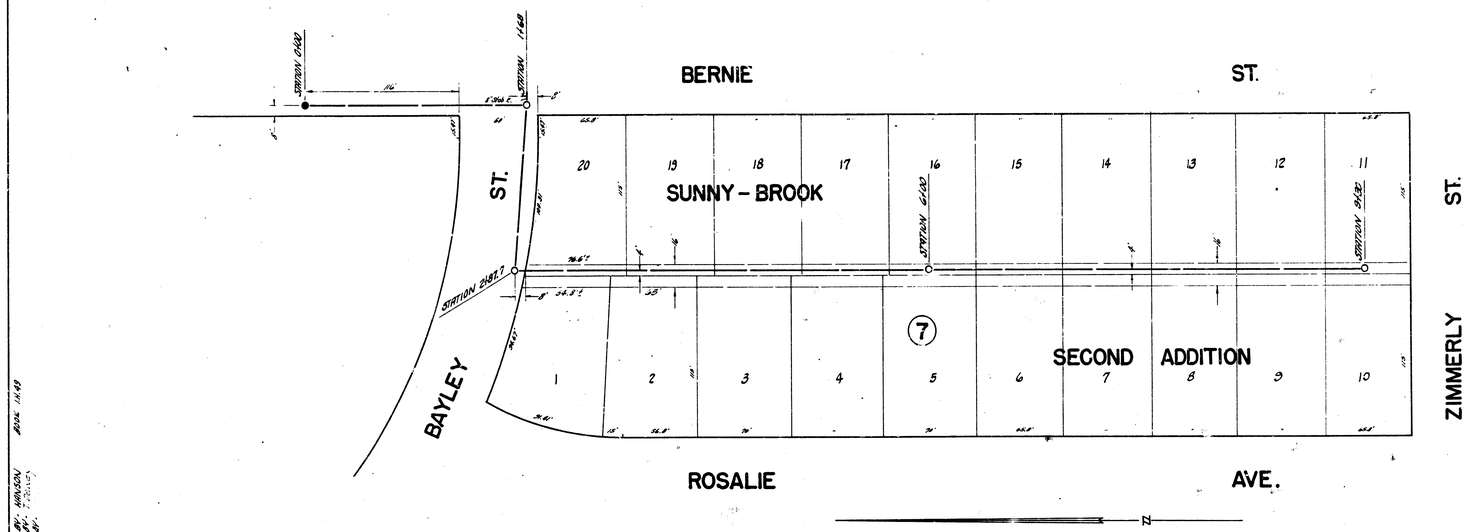

B.M. 139.91 ± IN TOP NE COR 40'NE E.C.B.C. ON ROCK ROAD - 400'S. OF TURNPIKE.
B.M. [redacted] SW COR CONC. PORCH AT HI. ON N.E COR ZIMMERLY & PAIGE.

PLAN SCALE 1"=40'
PROFILE SCALE 1"=40' HOR, 1"=4' VERTICAL

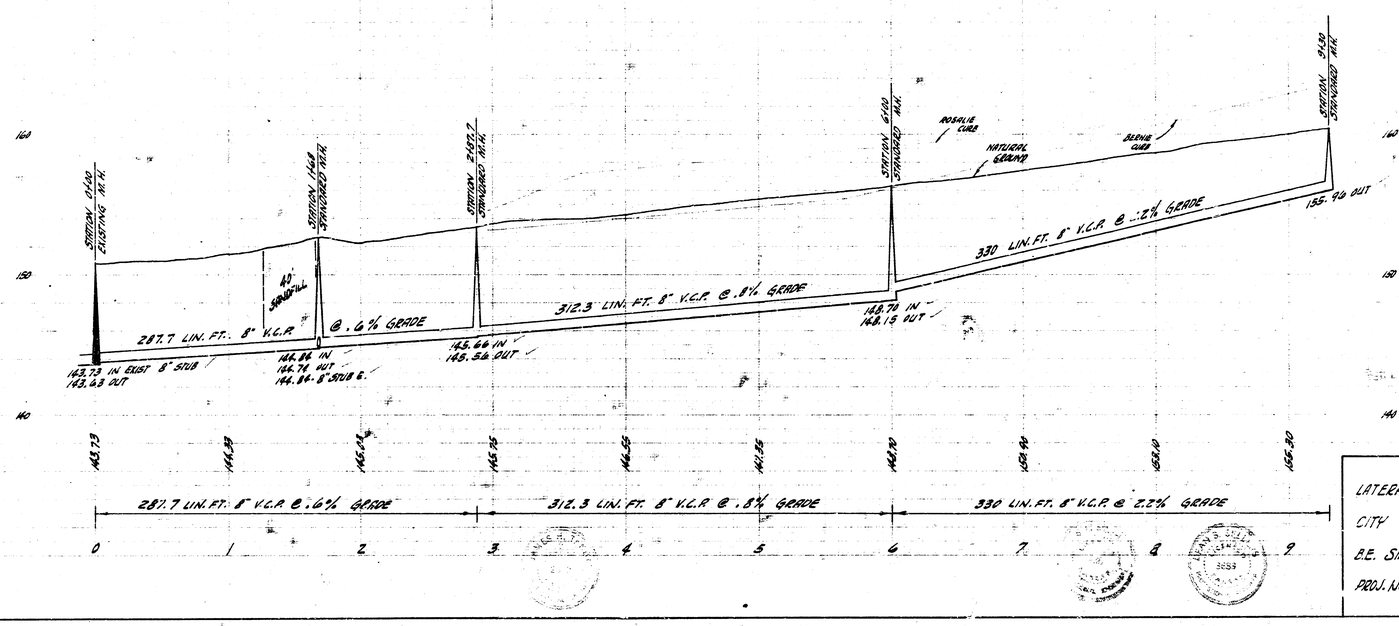

LATERAL 7 SUBMAIN 3 N.I.S.
CITY OF WICHITA, KANSAS
B.E. SMITH CITY ENGINEER
PROJ. NO. C27-104 DATE: [illegible]

SURVEY BY: HANSON
DRAWN BY:
CHECKED BY:

8 4 5 10