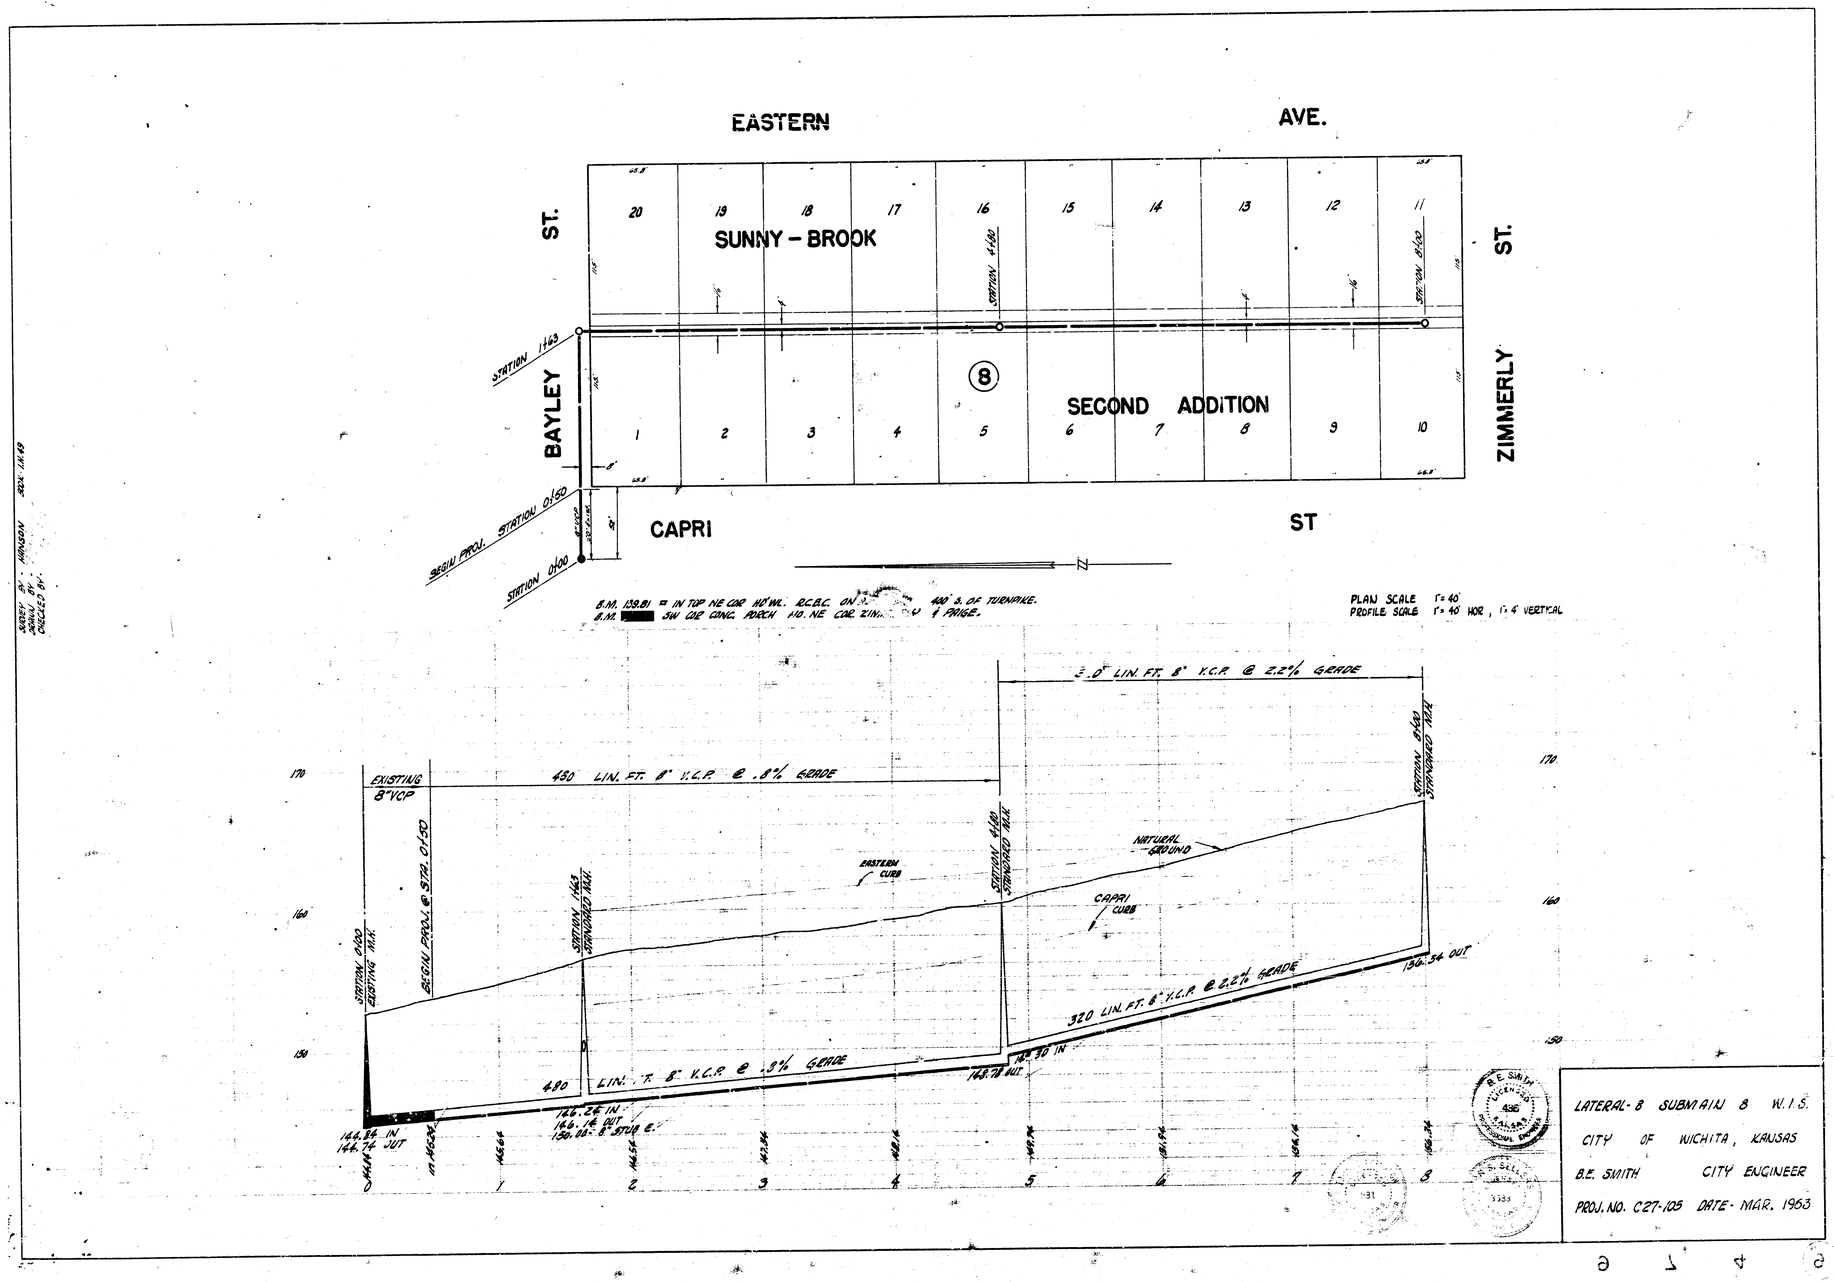


LATERAL - 8 SUBMAIN 8 W.I.S.

CITY OF WICHITA, KANSAS

B.E. SMITH CITY ENGINEER

PROJ. NO. C27-105 DATE - MAR. 1963