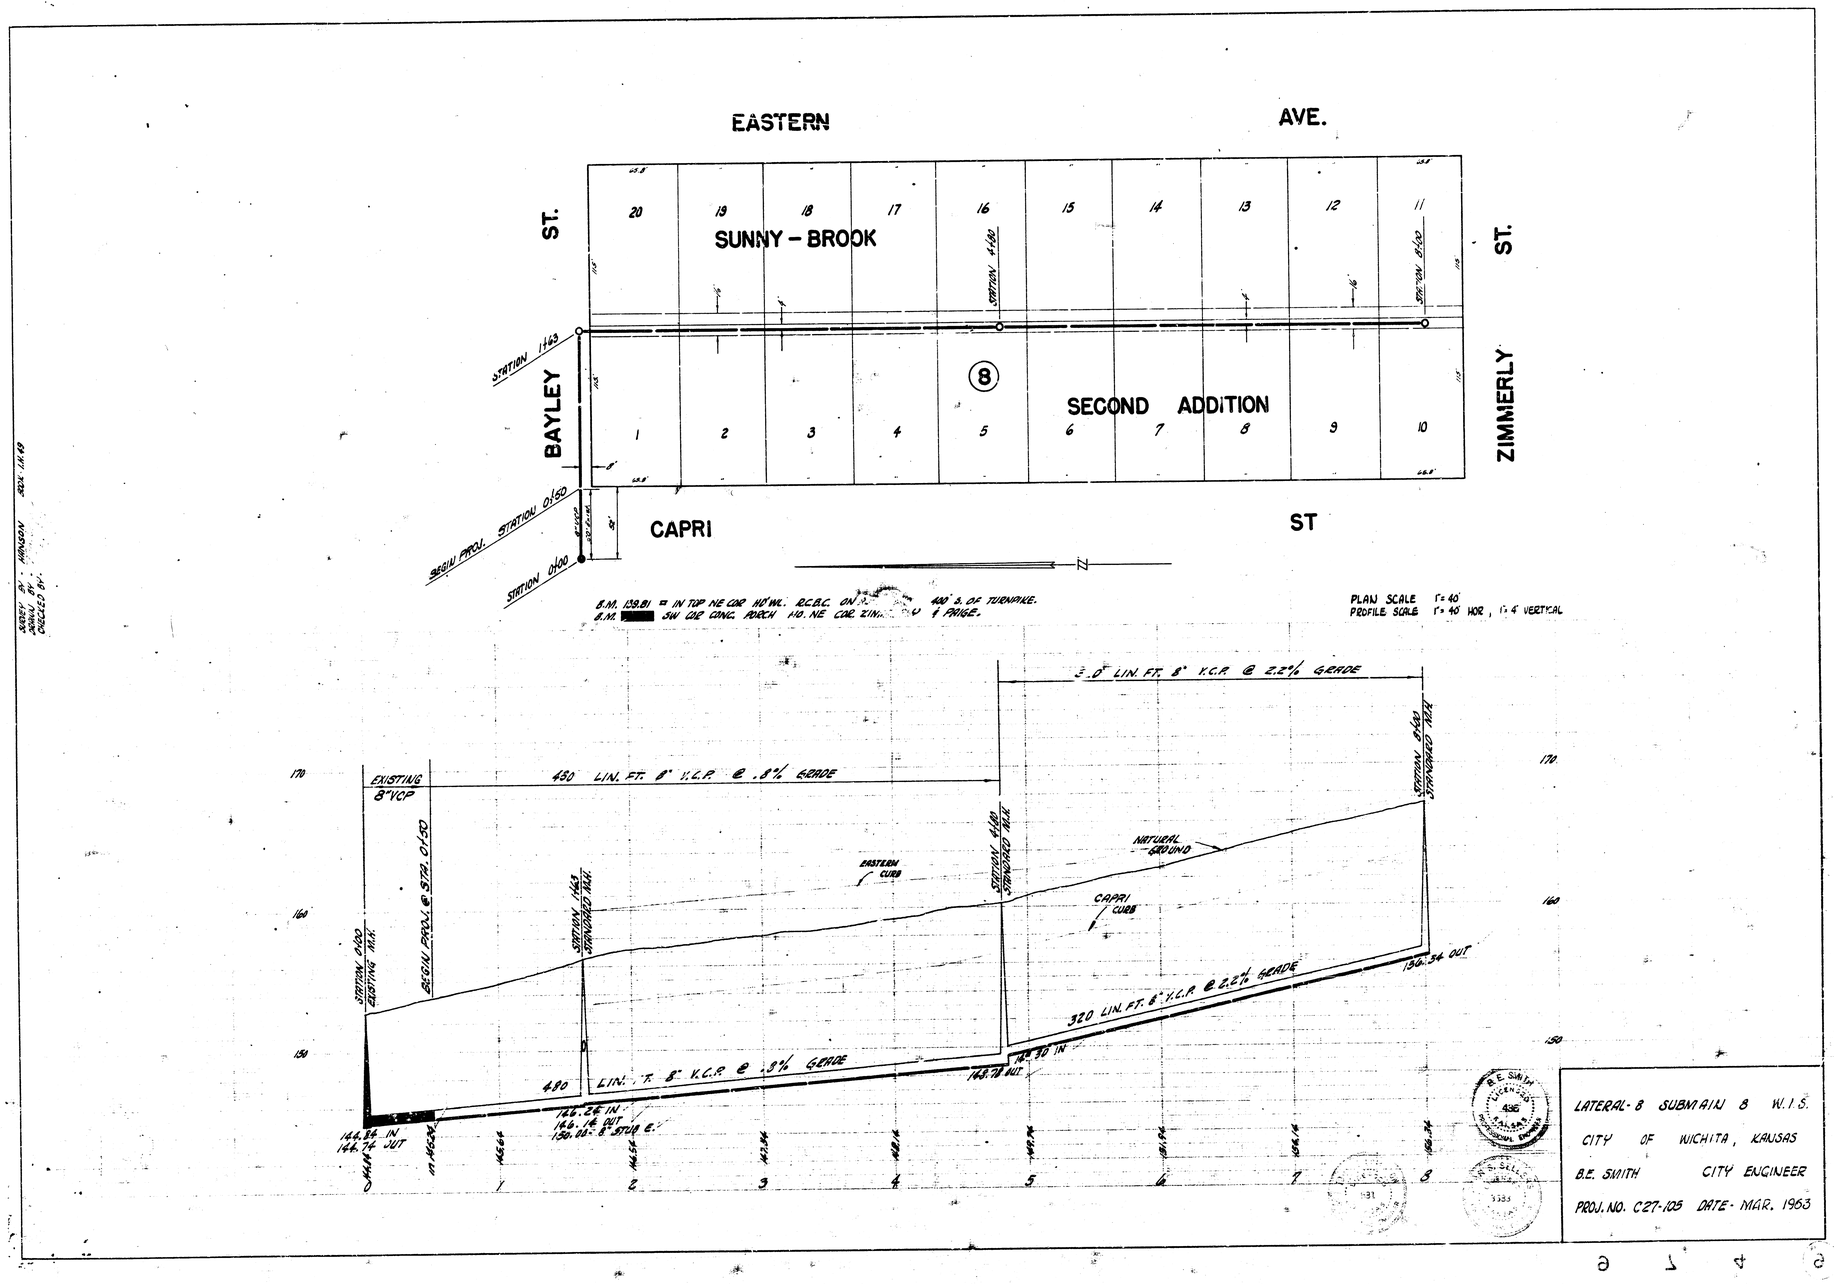

LATERAL - 8 SUBMAIN 8 W.I.S.
CITY OF WICHITA, KANSAS
B.E. SMITH CITY ENGINEER
PROJ. NO. C27-105 DATE - MAR. 1963