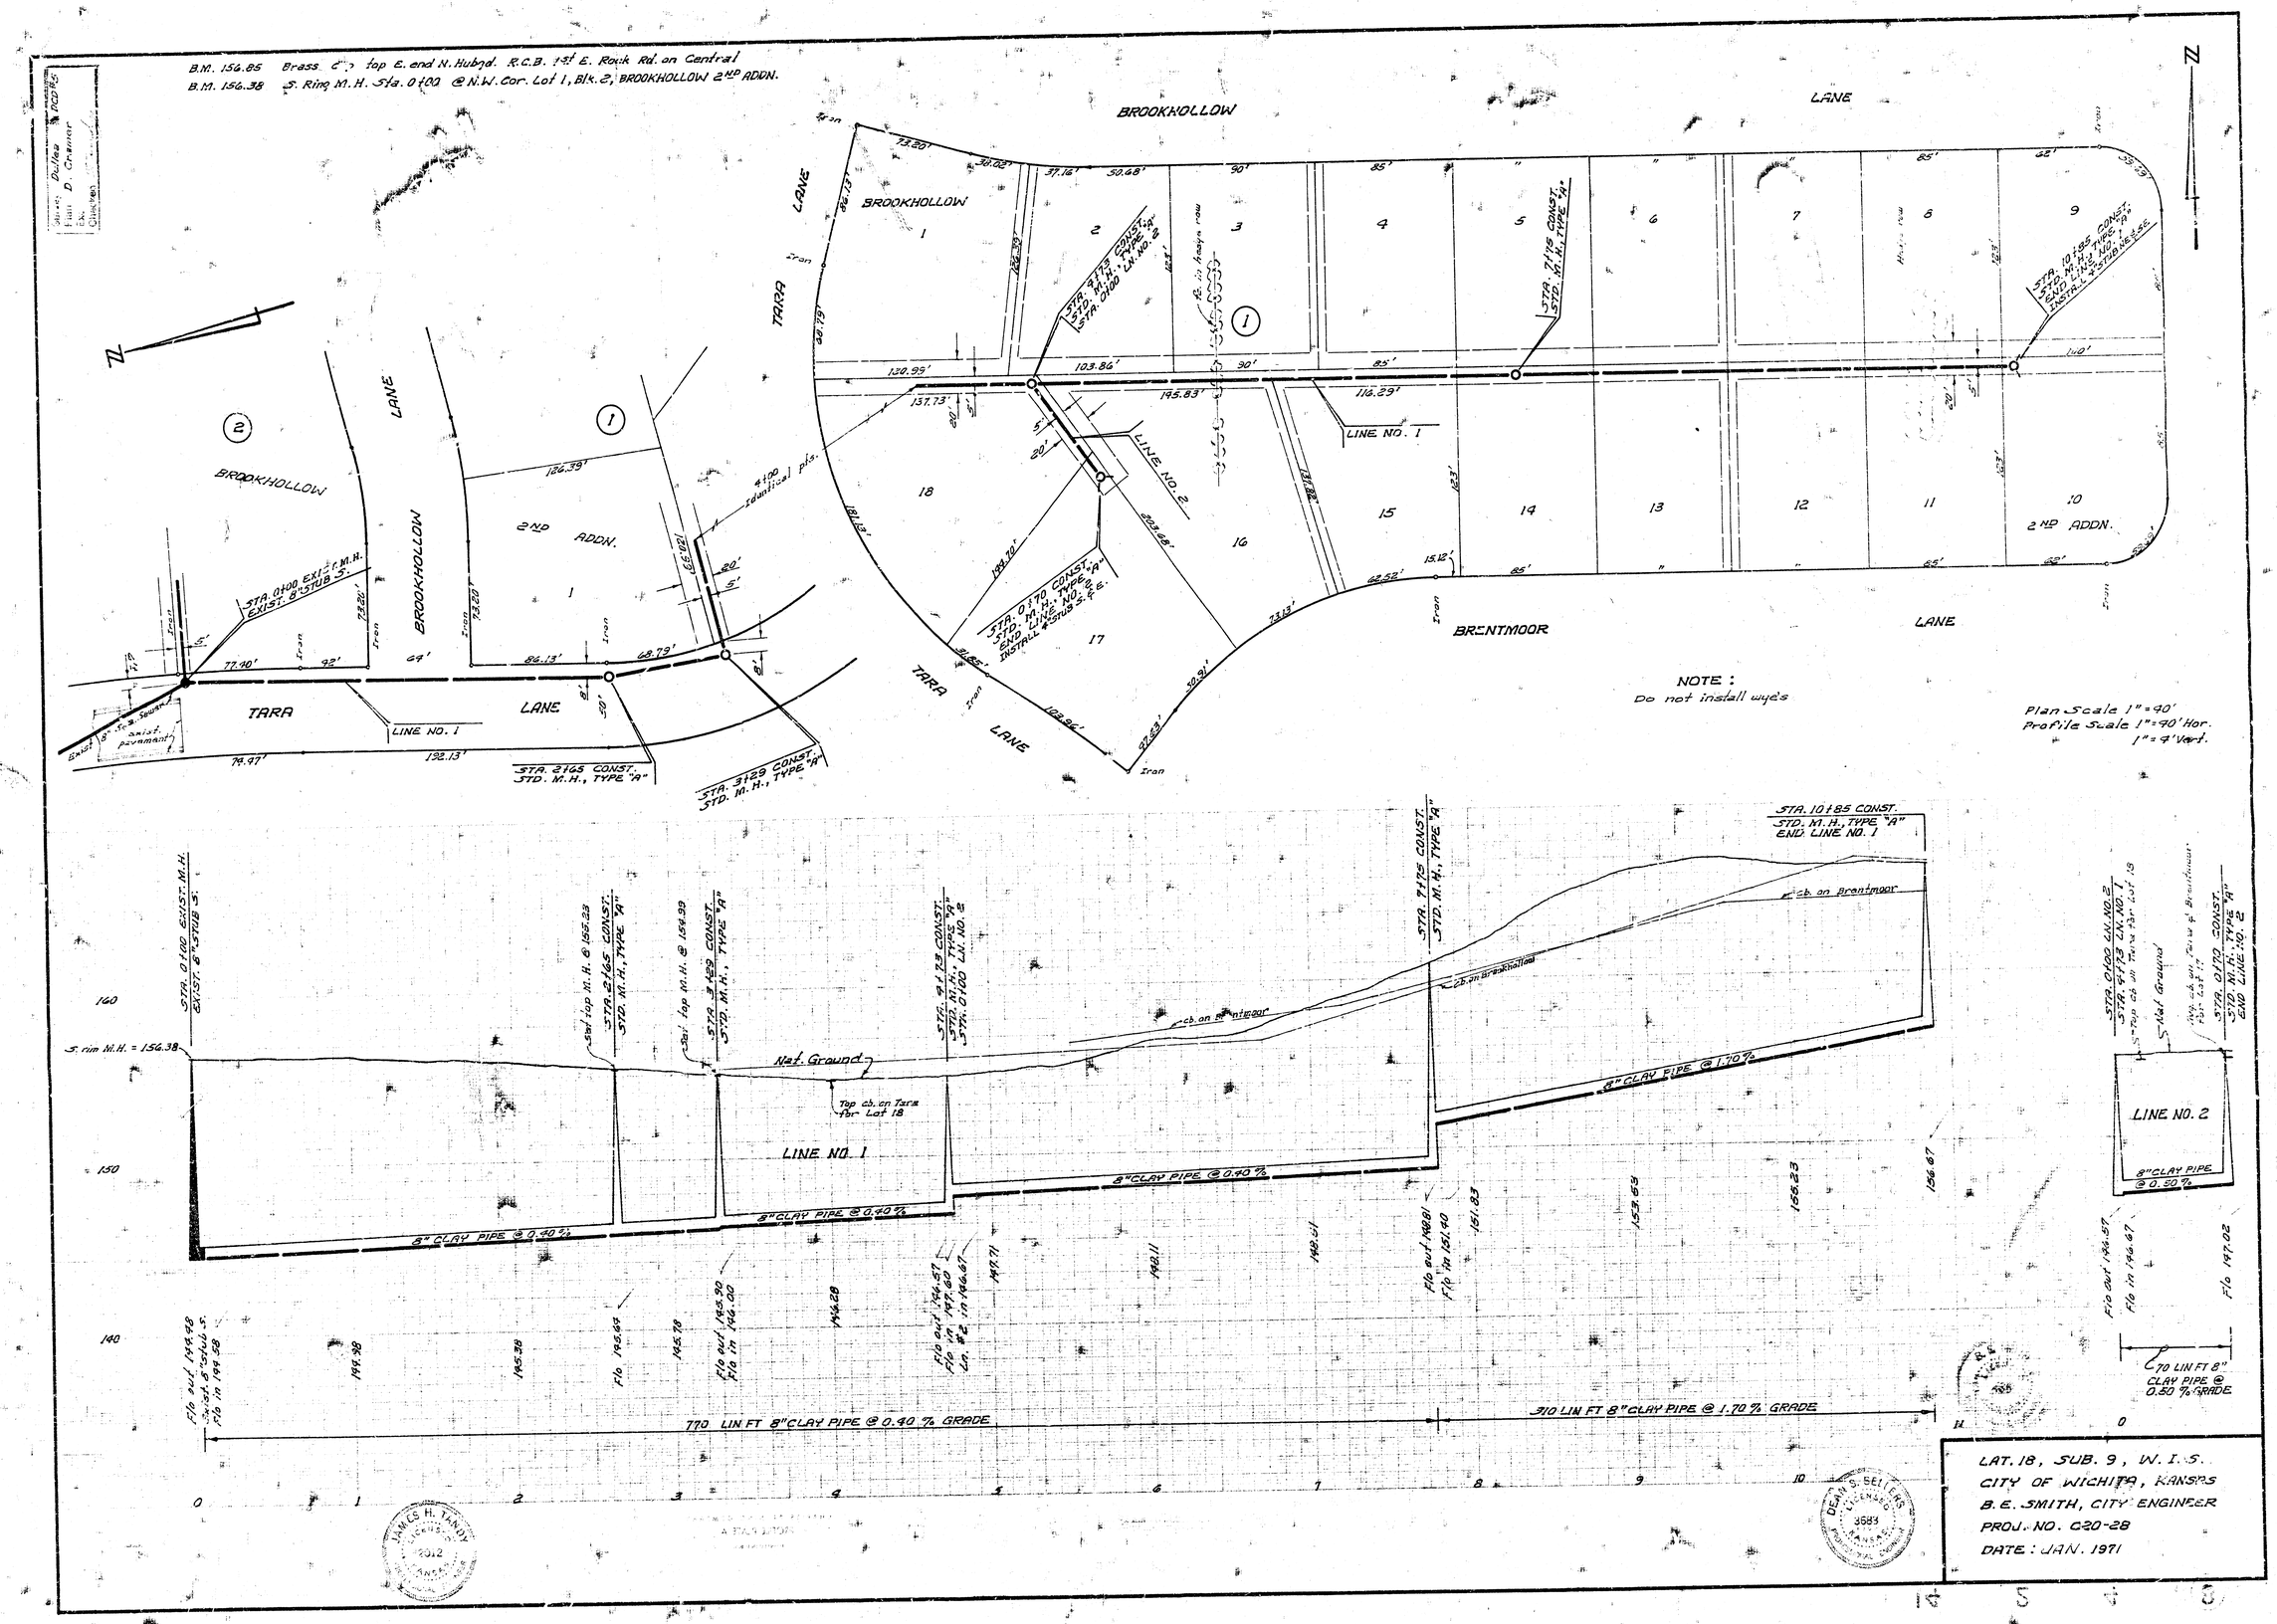

B.M. 156.85 Brass c.p. top E. end N. Hubgd. R.C.B. 1st E. Rock Rd. on Central
B.M. 156.38 S. Ring M.H. Sta. 0+00 @ N.W. Cor. Lot 1, Blk. 2, BROOKHOLLOW 2ND ADDN.
BROOKHOLLOW LANE
TARA LANE
BRENTMOOR LANE
2ND ADDN.
LINE NO. 1
LINE NO. 2
STA. 0+00 EXIST. M.H. EXIST. 8" STUB S.
STA. 2+65 CONST. STD. M.H., TYPE "A"
STA. 3+29 CONST. STD. M.H., TYPE "A"
STA. 4+73 CONST. STD. M.H., TYPE "A" STA. 0+00 LN. NO. 2
STA. 7+75 CONST. STD. M.H., TYPE "A"
STA. 10+85 CONST. STD. M.H., TYPE "A" END LINE NO. 1
STA. 0+70 CONST. STD. M.H., TYPE "A" END LINE NO. 2 INSTALL 4" STUB S. & E.
NOTE: Do not install wye's
Plan Scale 1" = 40'
Profile Scale 1" = 40' Hor.
1" = 4' Vert.
S. rim M.H. = 156.38
Nat. Ground
Top cb. on Tara for Lot 18
cb. on Brentmoor
cb. on Brookhollow
8" CLAY PIPE @ 0.40 %
8" CLAY PIPE @ 1.70 %
8" CLAY PIPE @ 0.50 %
770 LIN FT 8" CLAY PIPE @ 0.40 % GRADE
310 LIN FT 8" CLAY PIPE @ 1.70 % GRADE
70 LIN FT 8" CLAY PIPE @ 0.50 % GRADE
LAT. 18, SUB. 9, W.I.S.
CITY OF WICHITA, KANSAS
B.E. SMITH, CITY ENGINEER
PROJ. NO. C20-28
DATE: JAN. 1971