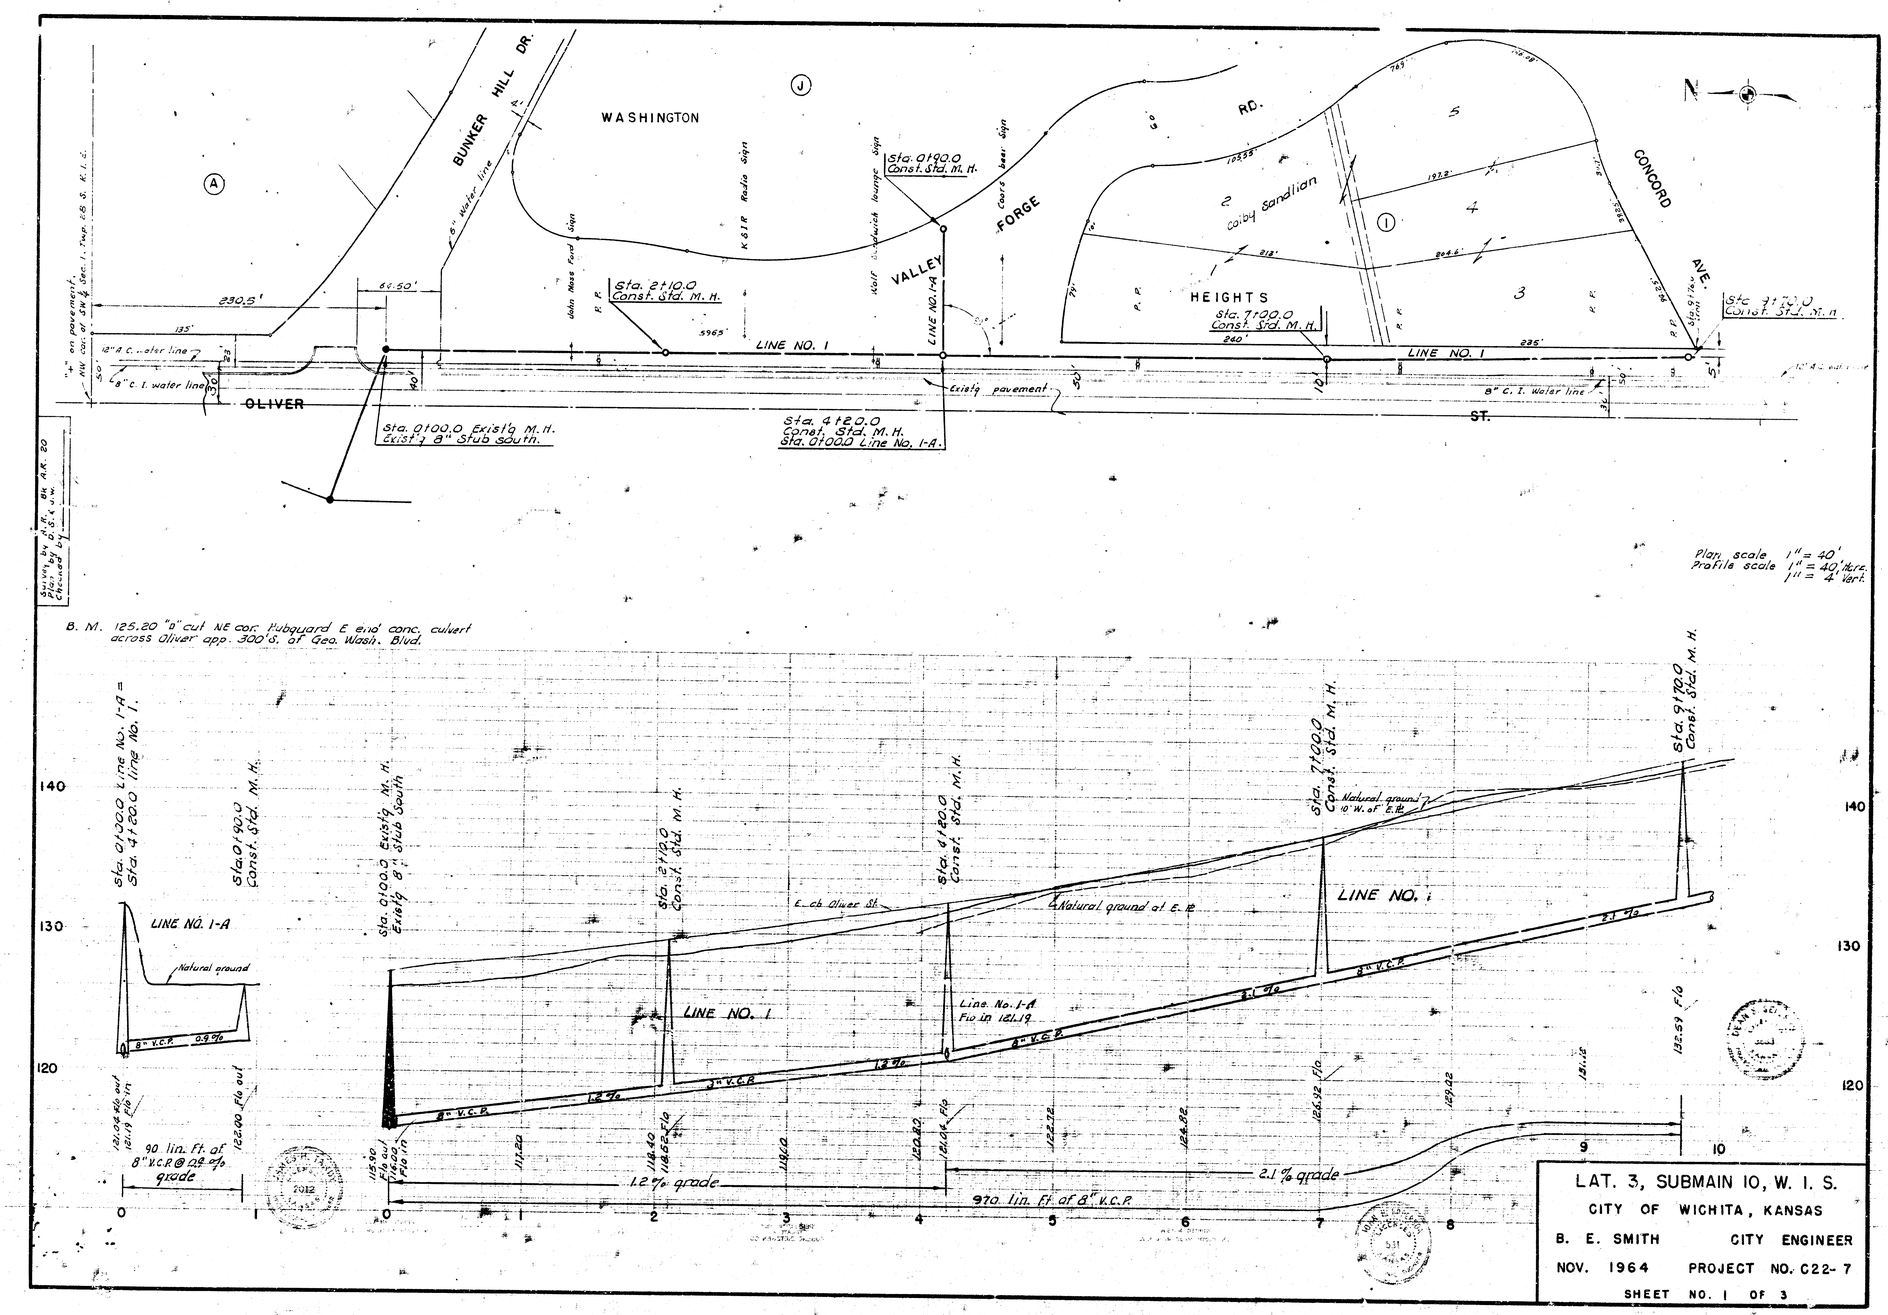

BUNKER HILL DR.
WASHINGTON
BLVD.
FORGE
VALLEY
CONCORD
AVE.
HEIGHTS
OLIVER
ST.
LINE NO. 1
LINE NO. 1-A
Sta. 0+90.0 Const. Std. M.H.
Sta. 2+10.0 Const. Std. M.H.
Sta. 7+00.0 Const. Std. M.H.
Sta. 7+20.0 Const. Std. M.H.
Sta. 0+00.0 Exist'g M.H. Exist'g 8" Stub south.
Sta. 4+20.0 Const. Std. M.H. Sta. 0+00.0 Line No. 1-A.
8" C. I. water line
12" A.C. water line
8" Water line
Existg pavement
Colby Sandlian
K 61 R Radio Sign
Coast base Sign
John Hess Ford Sign
Wolf Sandwich lounge Sign
Sta. 9+17.0 Const. St. M.H.
B. M. 125.20 "a" cut NE cor. Pubguard E end conc. culvert across Oliver app. 300'S. of Geo. Wash. Blvd.
Plan scale 1" = 40'
Profile scale 1" = 40' Horz.
1" = 4' Vert.
LINE NO. 1-A
Natural ground
8" V.C.P. 0.9%
90 lin. Ft. of 8" V.C.P @ 0.9 % grade
LINE NO. 1
Natural ground at E. lip
1.2% grade
970 lin. Ft. of 8" V.C.P.
2.1% grade
LAT. 3, SUBMAIN 10, W. I. S.
CITY OF WICHITA, KANSAS
B. E. SMITH CITY ENGINEER
NOV. 1964 PROJECT NO. C22-7
SHEET NO. 1 OF 3

Plan Scale 1" = 40'
Profile Scale 1" = 4' Horz.
1" = 4' Vert.

B. M. 144.97 R. R. Spike E side P.P. 1ft S. of Concord Ave. and east of Oliver Ave.

VALLEY FORGE ROAD

WASHINGTON

CONCORD 60' AVE.

OLIVER AVE.

LINE NO. 1

Sta. 9+70.0 Const. Std. M. H.

Sta. 12+46.5 Const. Std. M. H.

Sta. 14+04.5 Const. Std. M. H.

Sta. 17+00.0 Const. Std. M. H.

Sta. 18+50.0 Const. Std. M. H.

2" gas Line

16" Water main

4" Gas main

10" Water main

S. W. Bell Tele. Underground conduit & M. D.

Colby B. Sandilian

J. C. Leabo

Alma R. Bain

Fern Watt

Richard R. Mitchell

Leslie K. Schubert

Chas. Stark

HEIGHTS

Garage

Row of 16 - 4" Cedars 12" Elm

Privet hedge

3' conc. wk

Natural ground

E. cb Oliver St.

Sand Fill or Flush

40 lin. ft. of Sand Fill or Flushing.

1.9 % grade


0.4 % grade


880 lin. Ft. 8" V.C.P.

8" V.C.P. @ 1.9%

8" V.C.P. @ 0.4%

LAT. 3, SUB. 10, W. I. S.
PROJECT NO. 622-7
SHEET NO. 2 OF 3

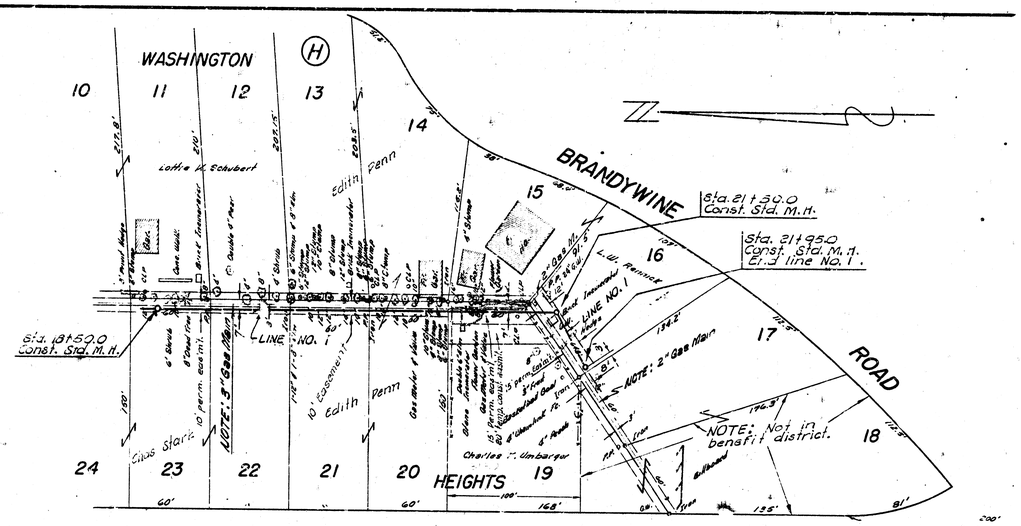

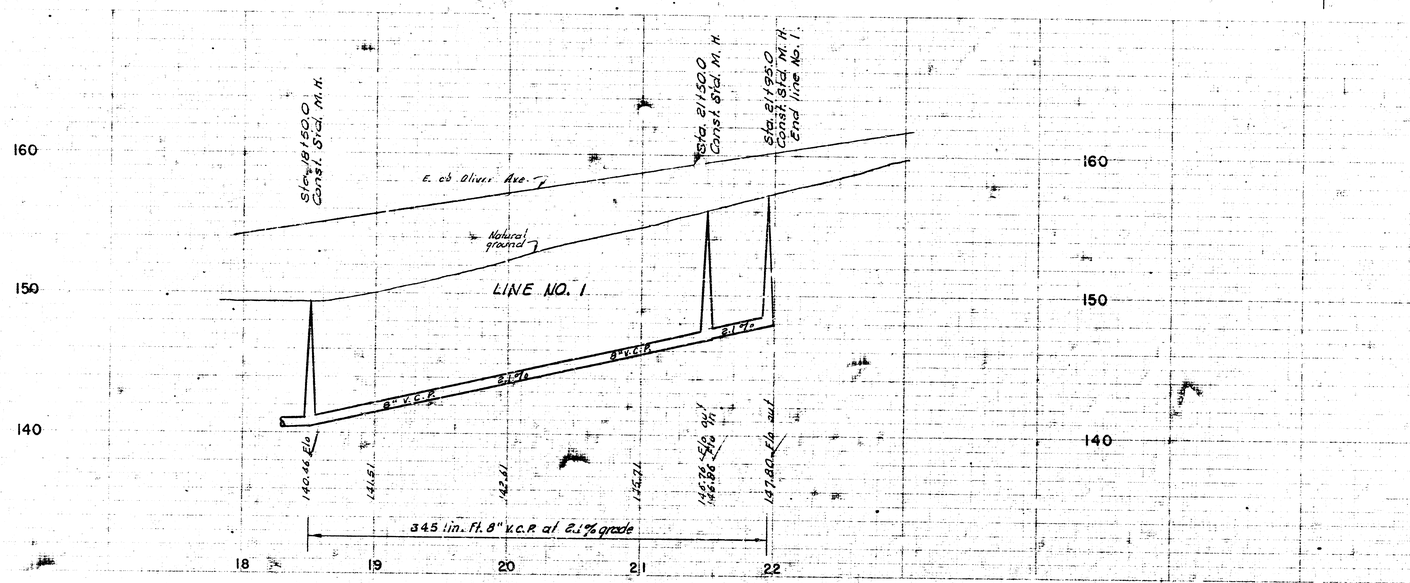

LAT. 3 SUB. 10 W.I.S.

PROJECT NO. C22-7

SHEET NO. 3 OF 3