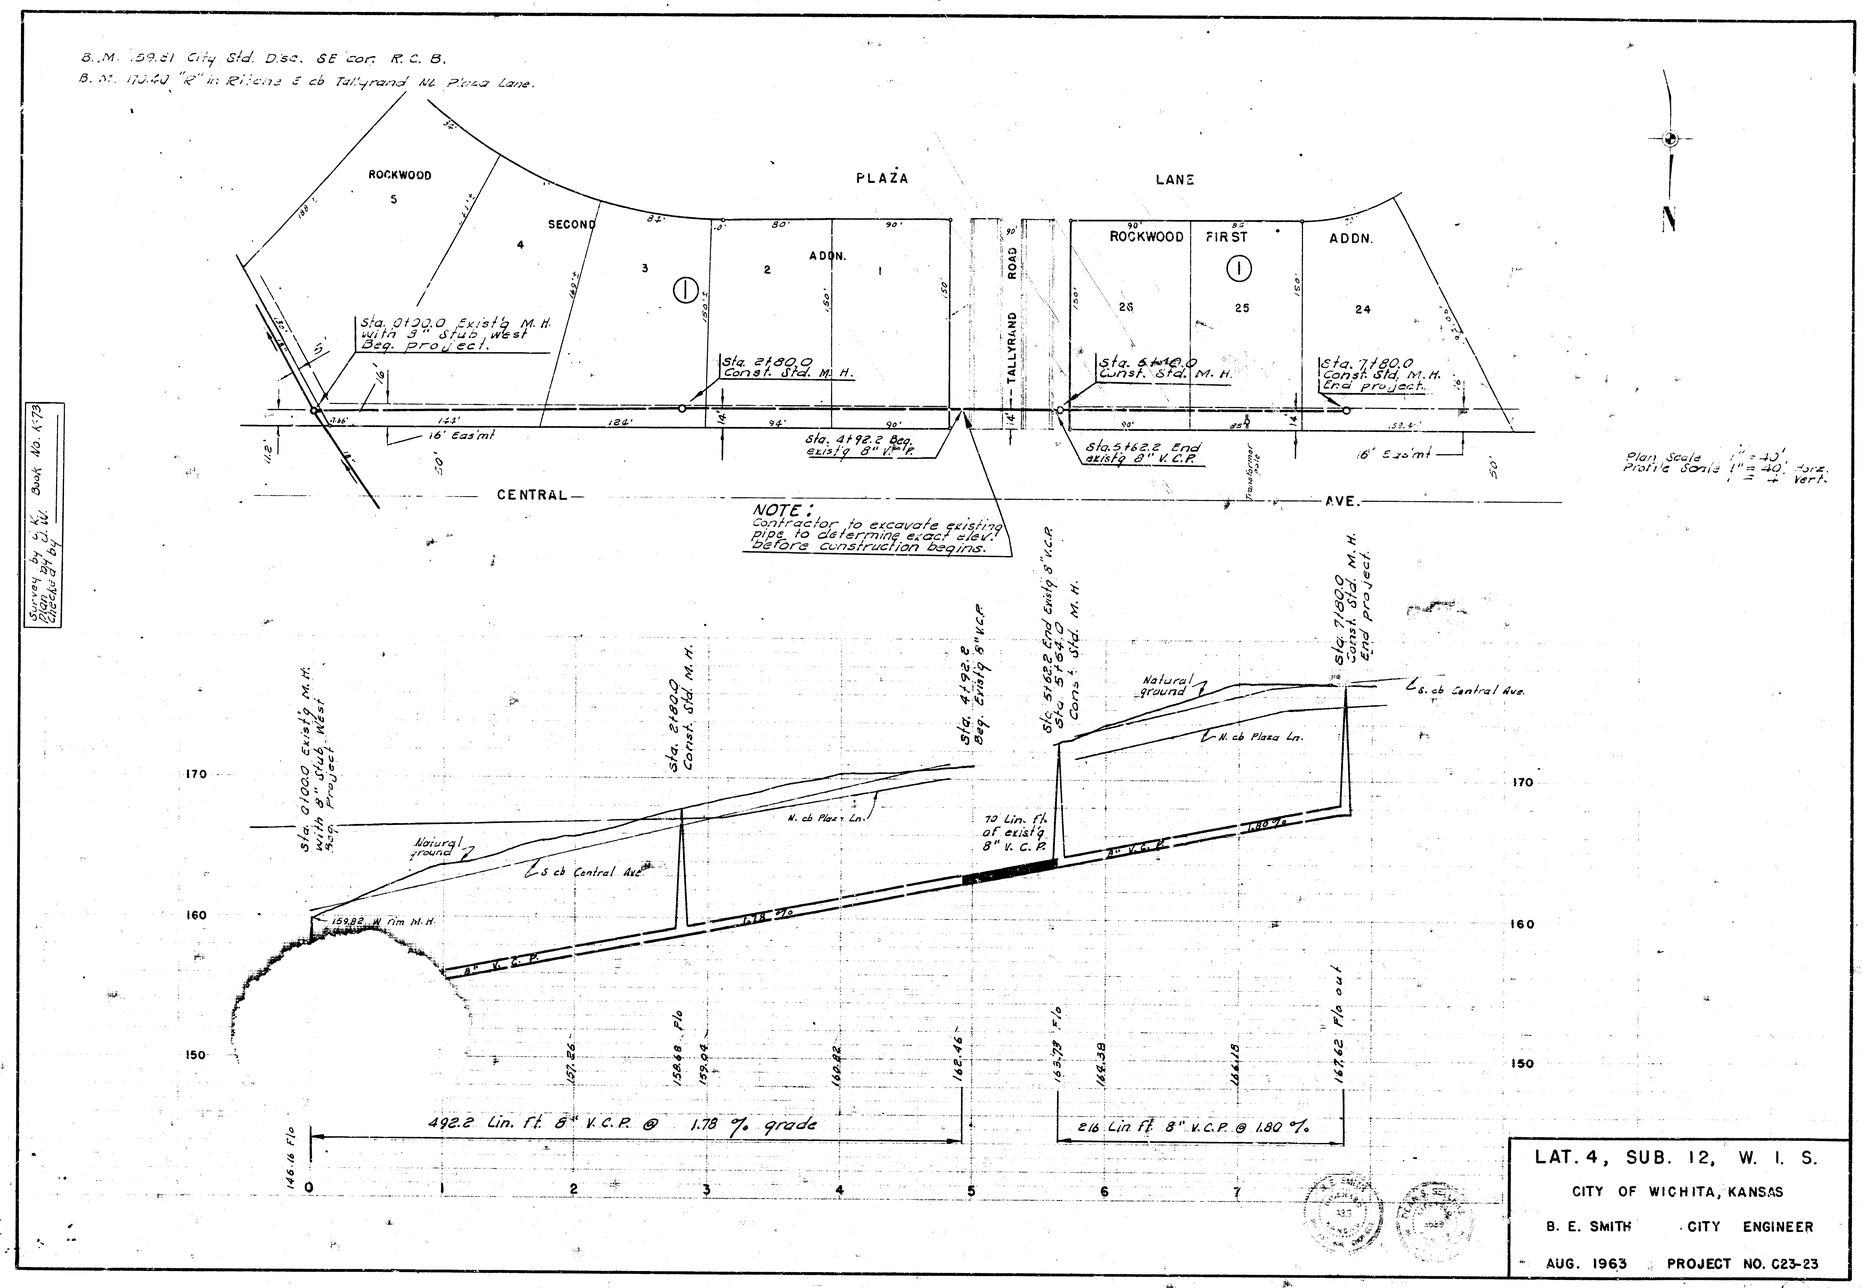

LAT. 4, SUB. 12, W. I. S.

CITY OF WICHITA, KANSAS

B. E. SMITH CITY ENGINEER

AUG. 1963 PROJECT NO. C23-23