NOTE:

All 6" sewer leads to be encased with 3" reinforced concrete encasement.

Use .25 ¢ pipe on all 6" leads.

Joints on 6" pipe shall be PVC.

NOTE To Field Engineer.

Set up all stations at both ends of the 8" leads and establish diagonal and perpendicular distances from the 3" lines.

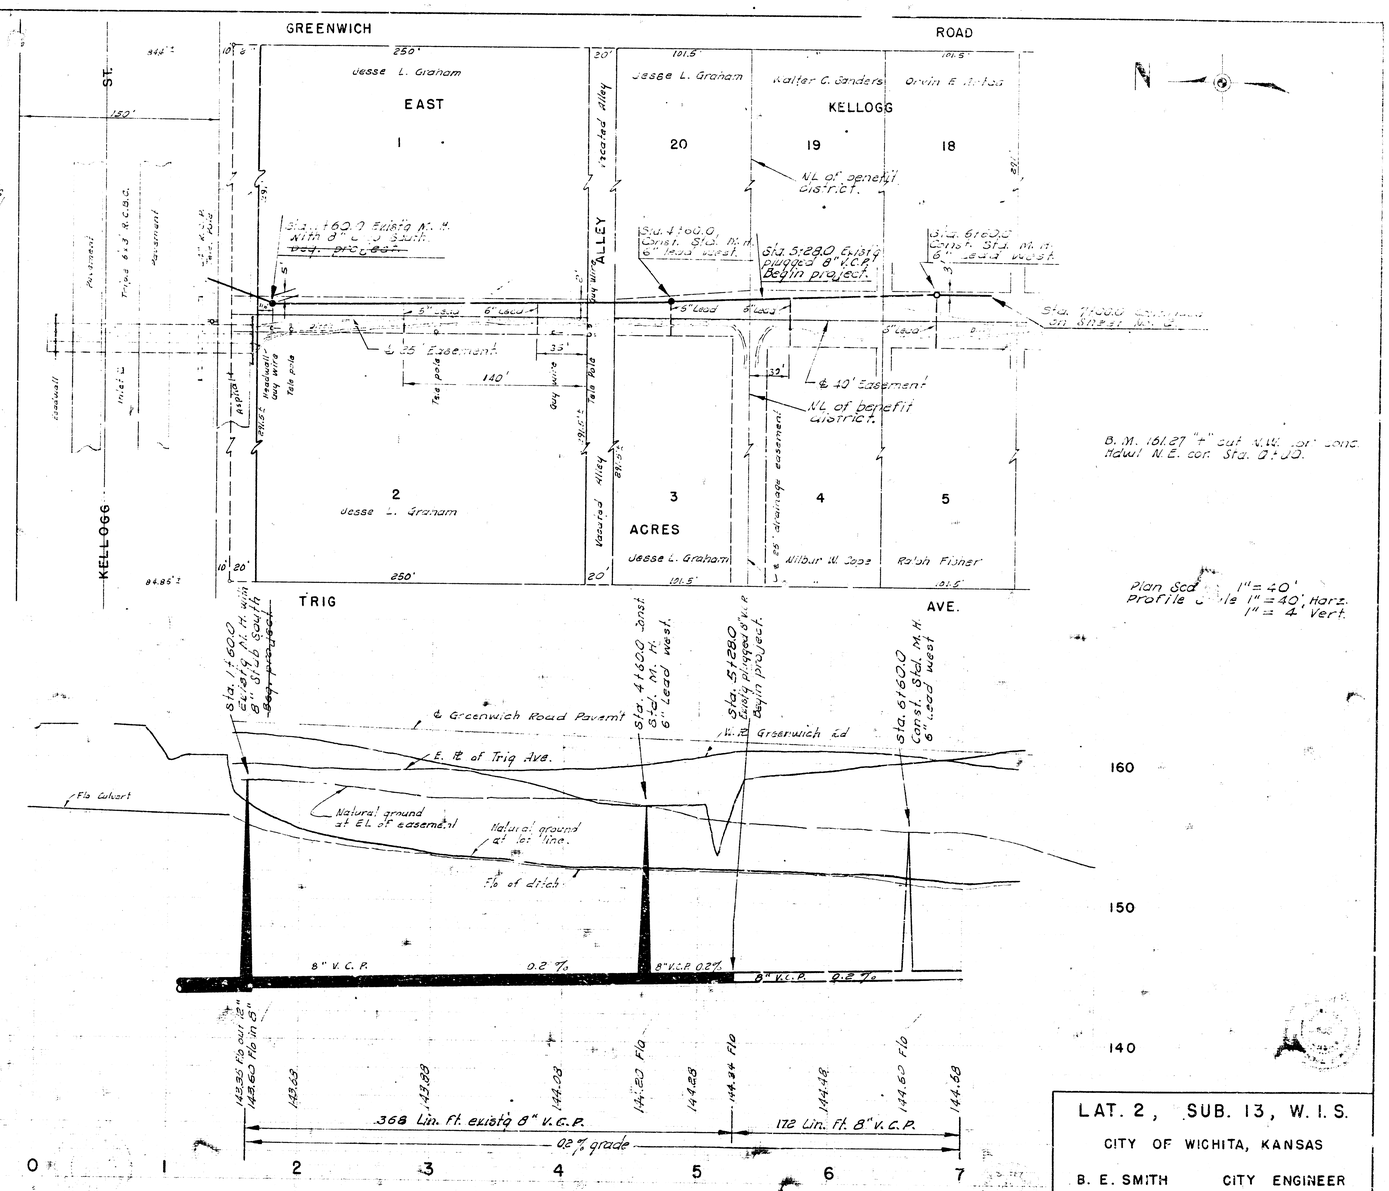

LAT. 2, SUB. 13, W.I.S.

CITY OF WICHITA, KANSAS

B. E. SMITH CITY ENGINEER

NOV. 1963 PROJECT NO. C23-4

SHEET NO. 1 OF 2

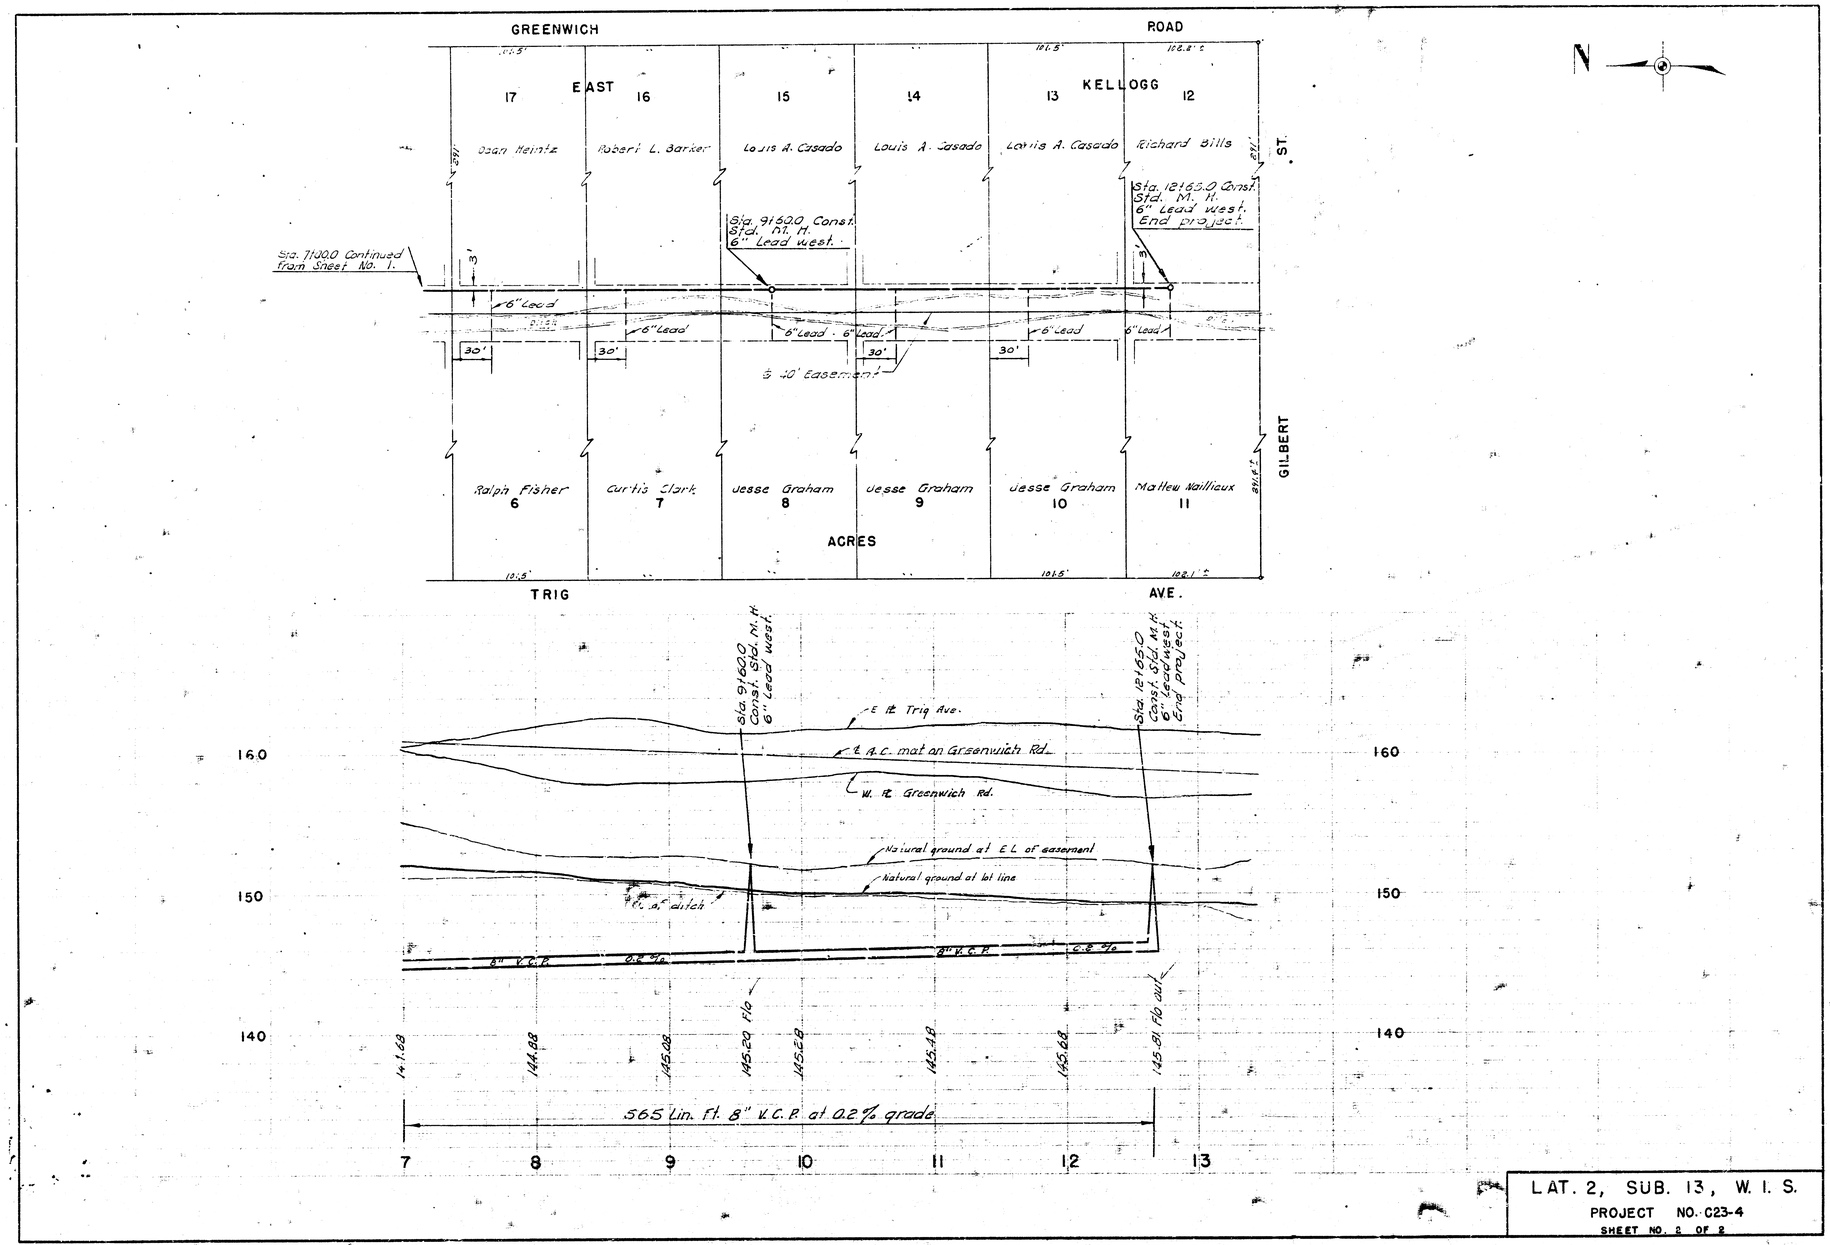

LAT. 2, SUB. 13, W. I. S.

PROJECT NO. C23-4

SHEET NO. 2 OF 2