
BM = 184.60 ~ R.R. Spike Top 2' guard Post E. Side Webb Rd. app. 100' N of N.L. Bedell W.
BM = 176.15 ~ Iron in thimble 1/4 Sec. Cor. Intersection E's Lincoln & Webb Rd.

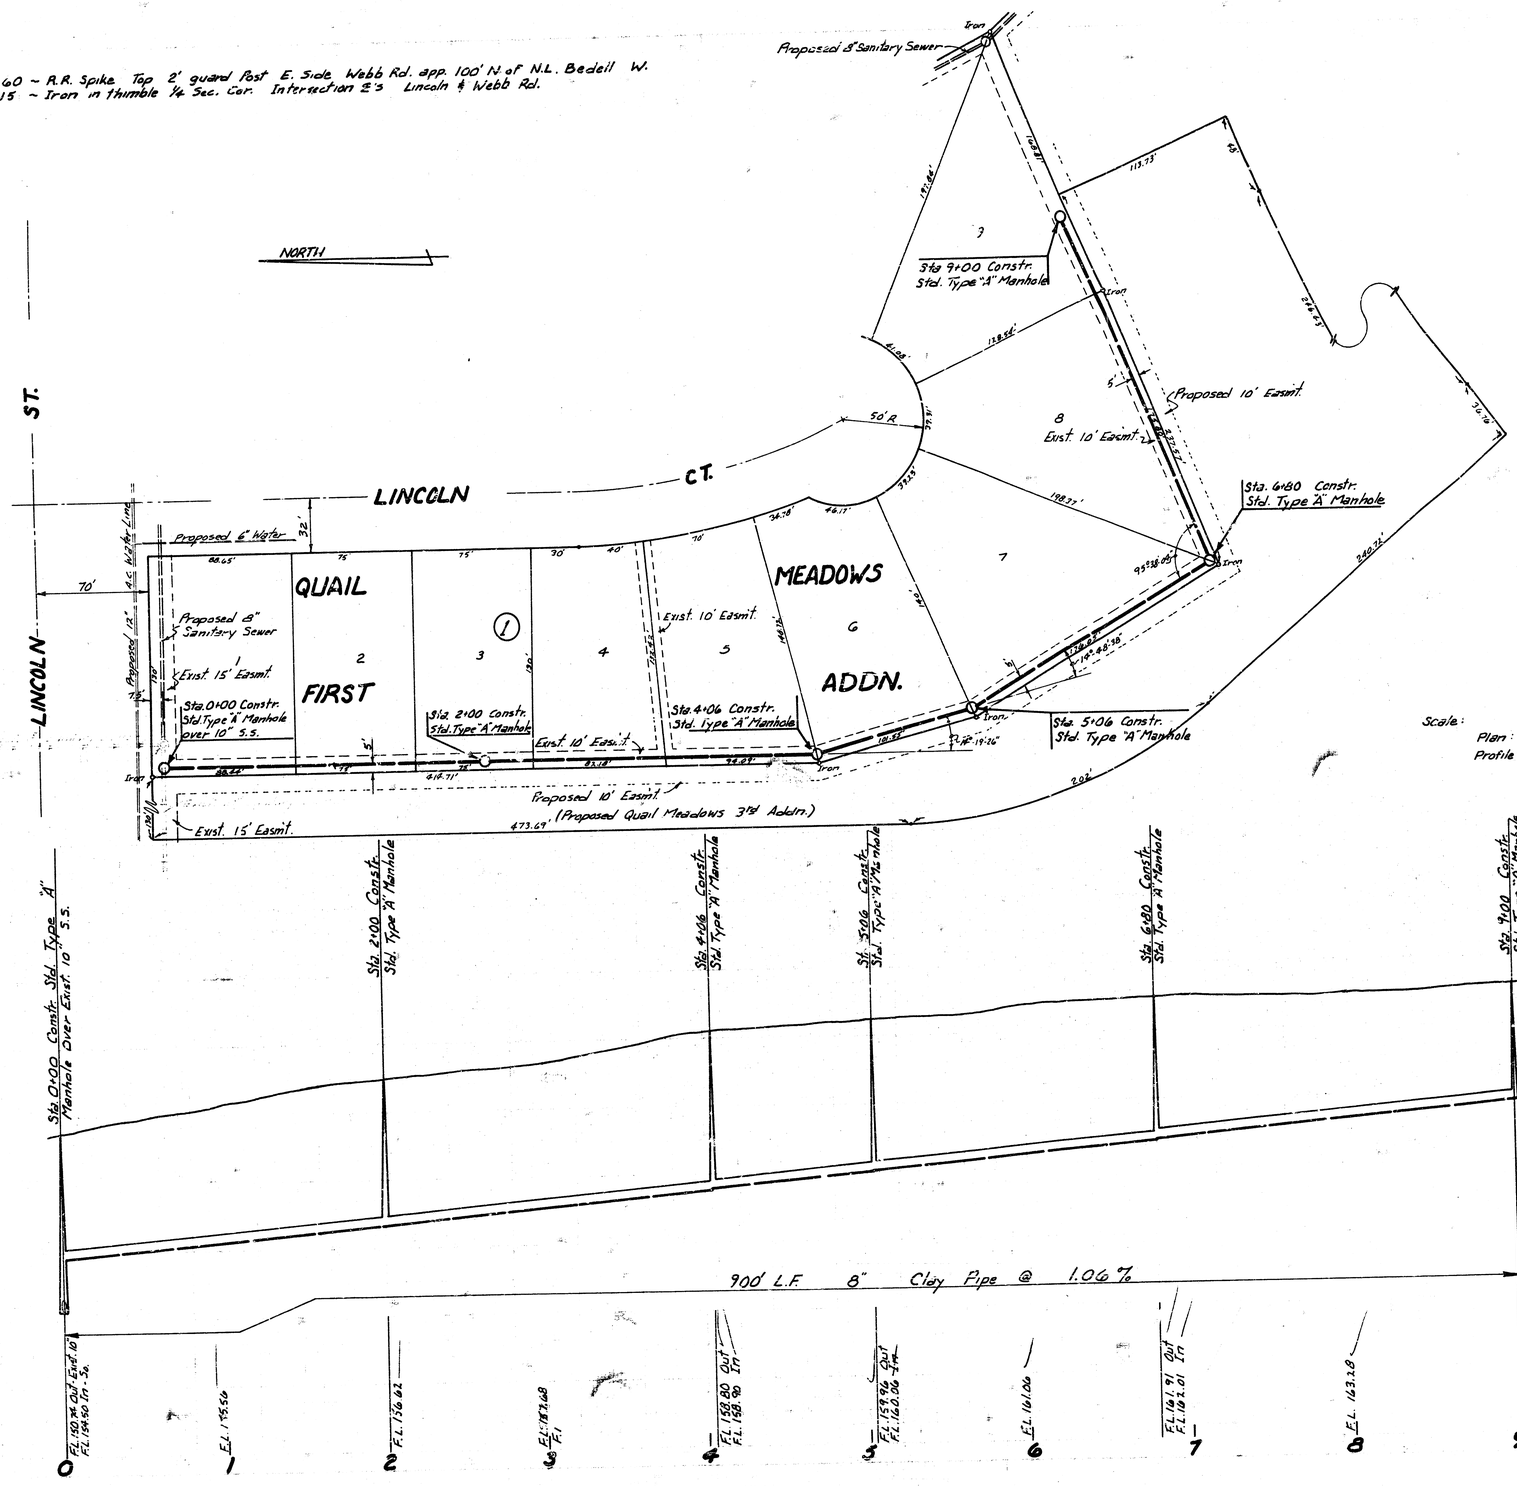

Scale:
Plan: 1" = 40'
Profile: Horiz: 1" = 40'
Vert: 1" = 5'

LARRY W. LAURSEN LICENSED 6363 KANSAS PROFESSIONAL ENGINEER

LAT. 5, MAIN 18, W.I.S.
CITY OF WICHITA, KANSAS
R. W. LINN — CITY ENGINEER
DATE: PROJ. NO. DBKL574013

FILMED FROM THE BEST AVAILABLE COPY