
B. M. 154.30 "t" cut on E. end So. Hubguard RCBC 1/8 mi W. of Tyler Rd. on 13TH ST.

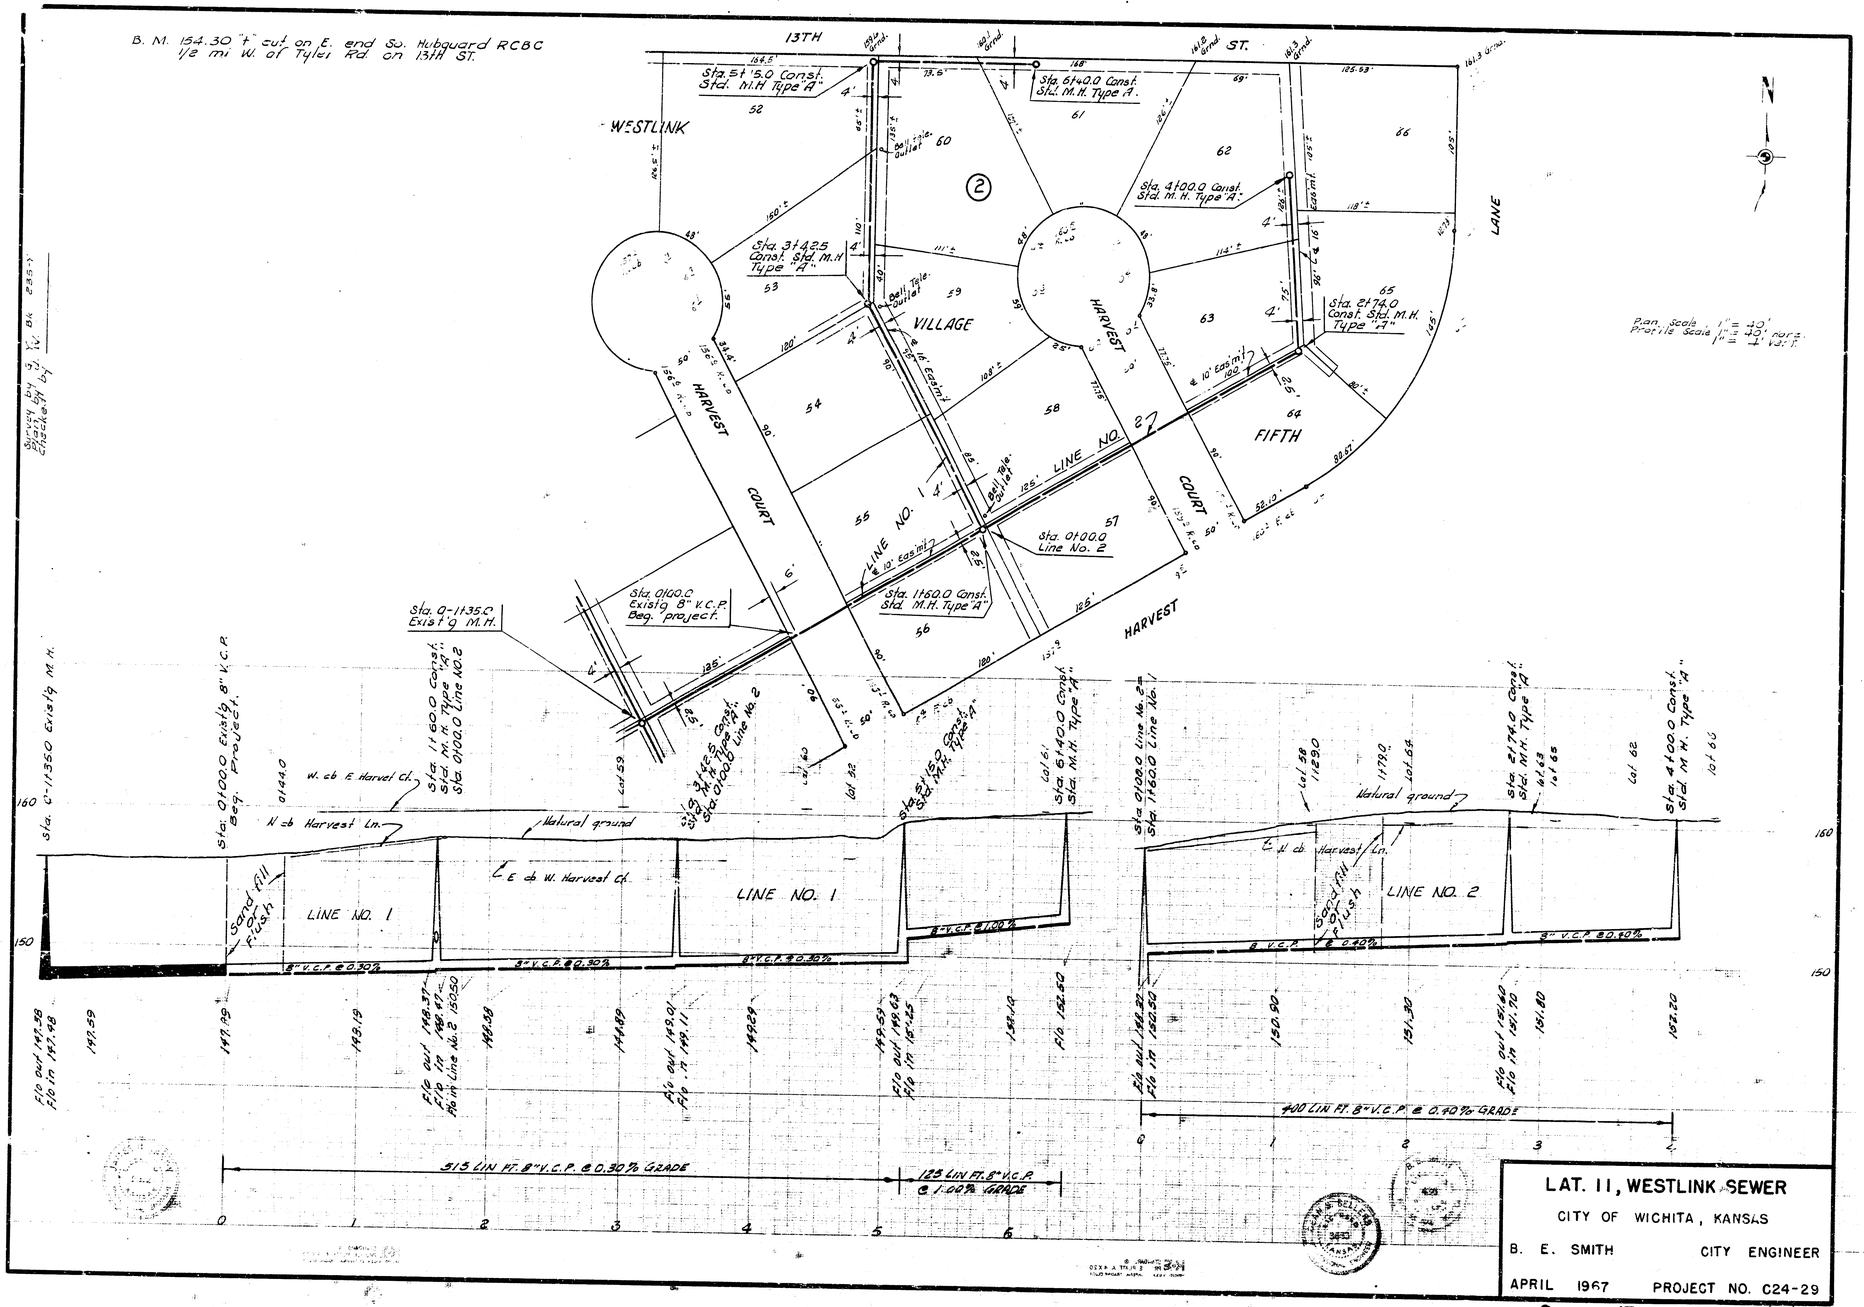

LAT. 11, WESTLINK SEWER

CITY OF WICHITA, KANSAS

B. E. SMITH CITY ENGINEER

APRIL 1967 PROJECT NO. C24-29

8 15 4 (18)