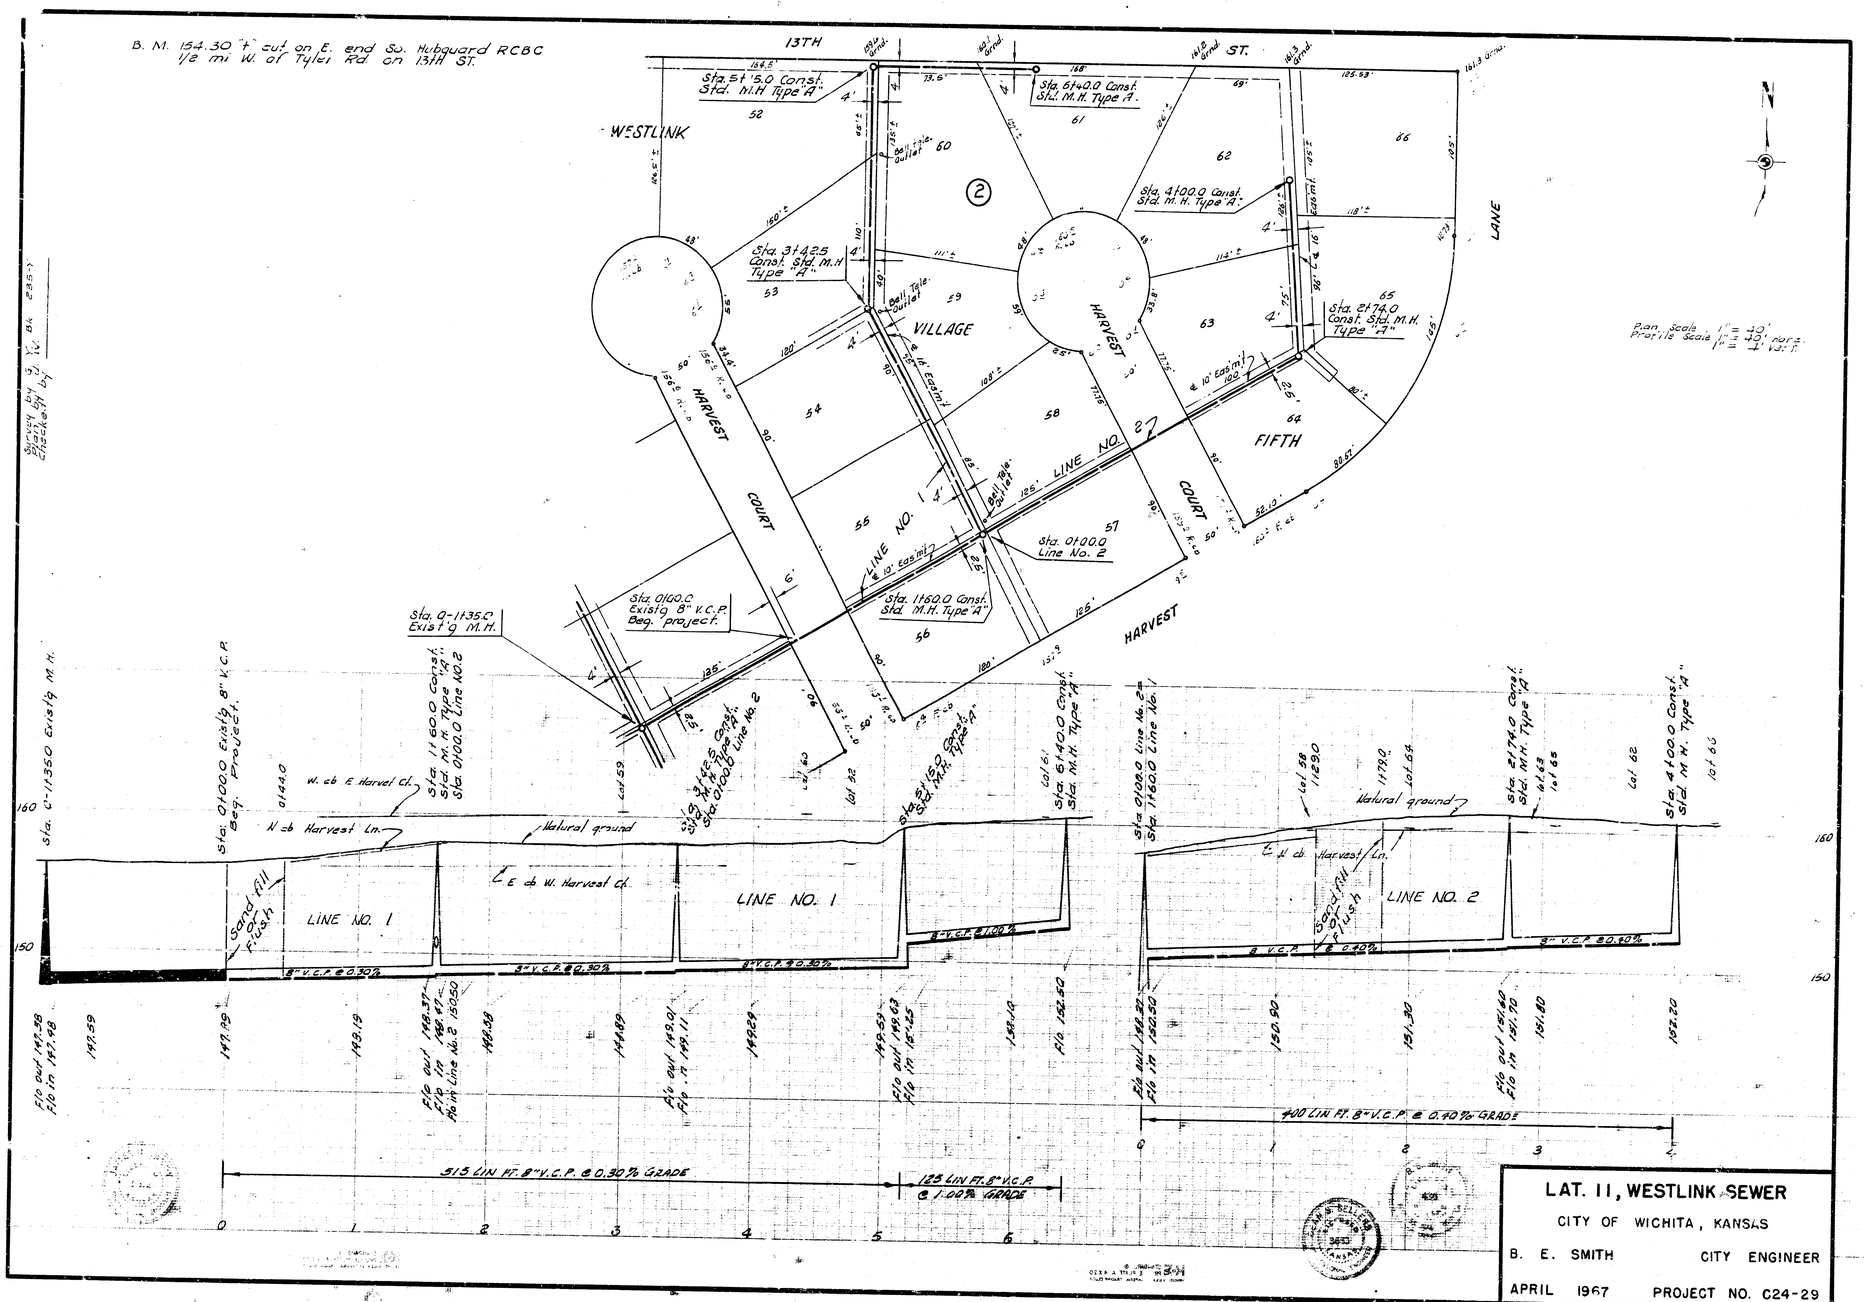

LAT. 11, WESTLINK SEWER

CITY OF WICHITA, KANSAS

B. E. SMITH — CITY ENGINEER

APRIL 1967 — PROJECT NO. C24-29