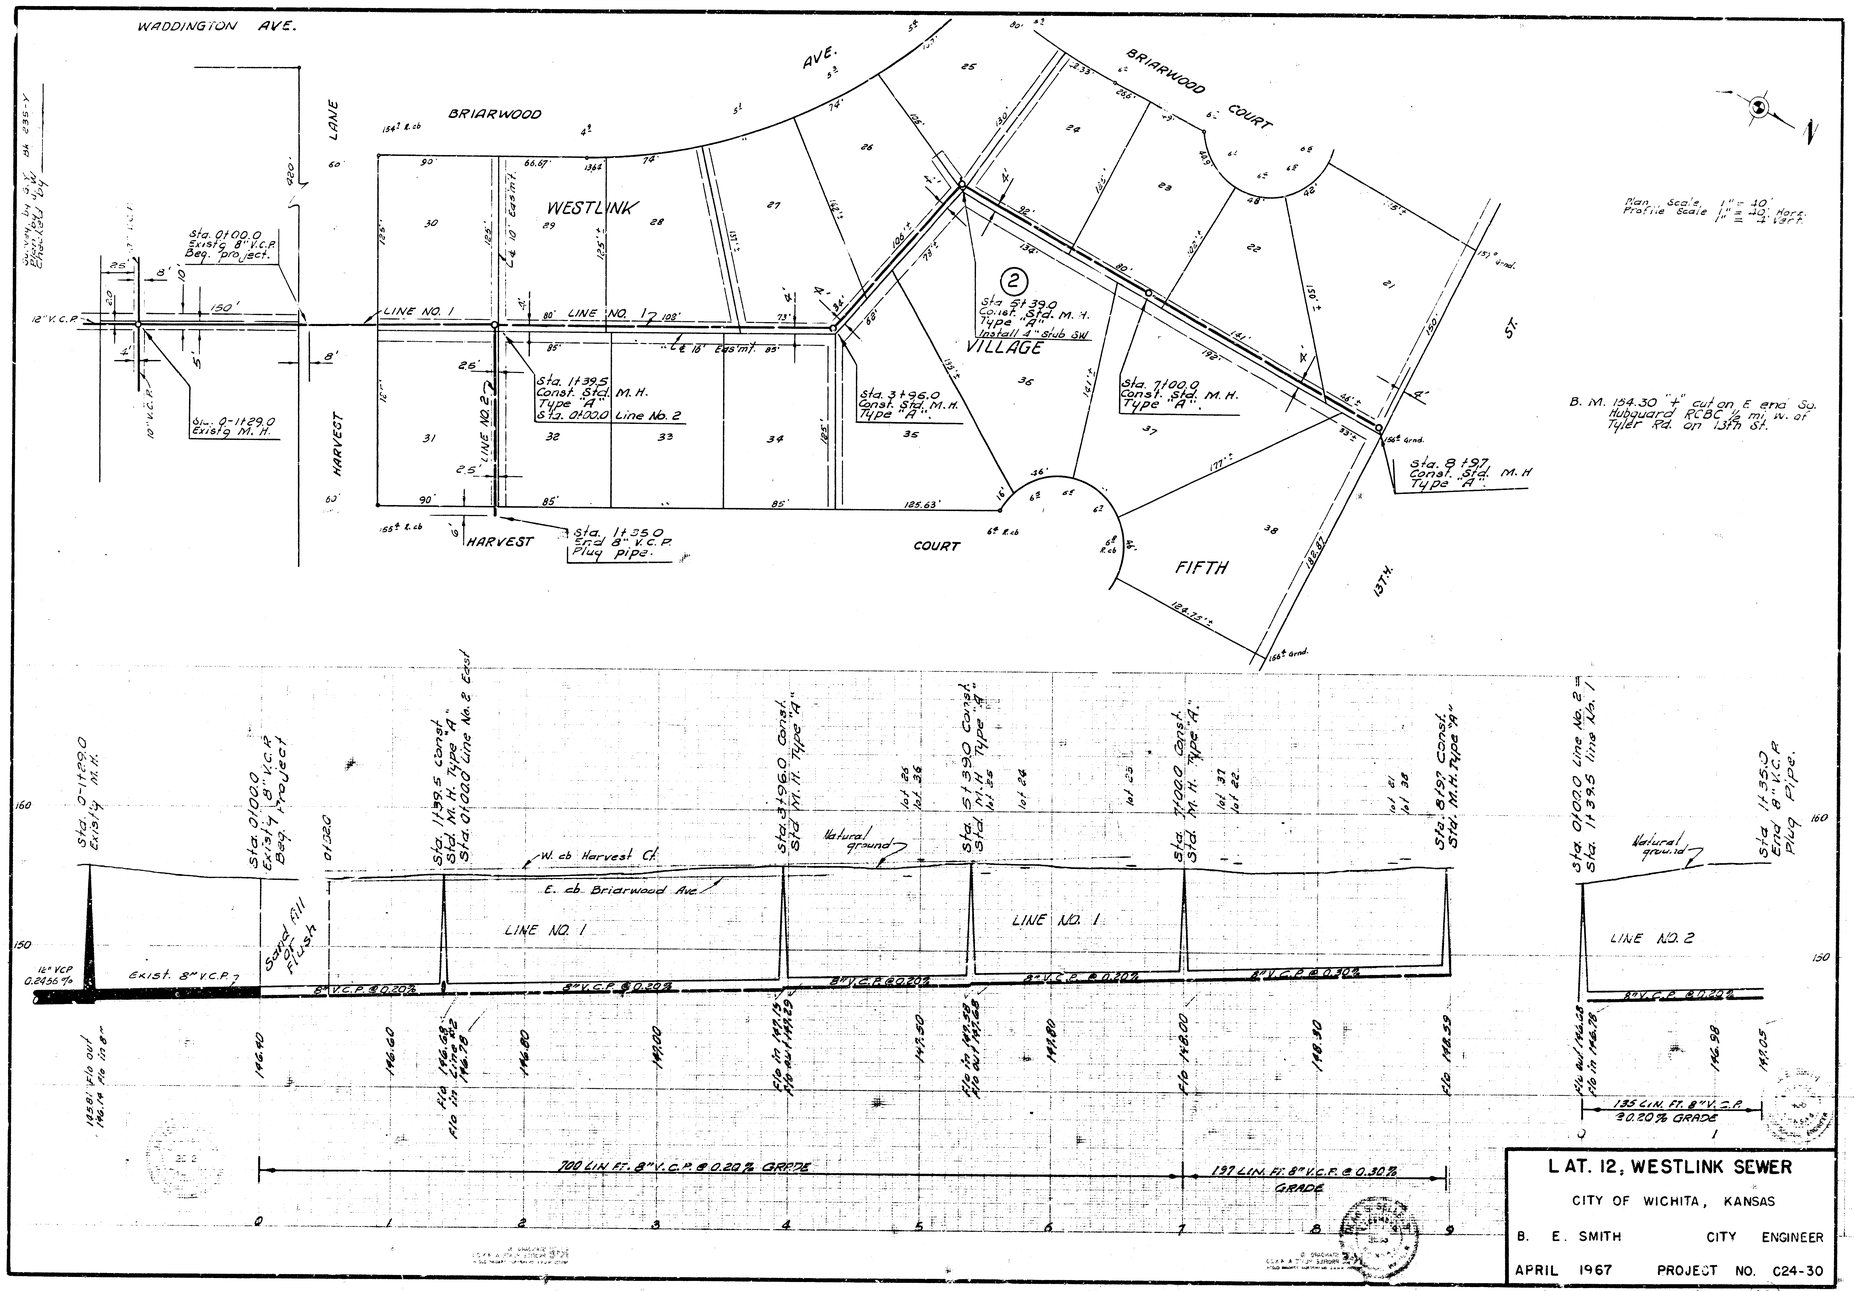

LAT. 12, WESTLINK SEWER

CITY OF WICHITA, KANSAS

B. E. SMITH CITY ENGINEER

APRIL 1967 PROJECT NO. C24-30

61 4 15 6