B. M. 134.30 "X" in S. E. Hubguard to bridge on 13th St. 100' W. of Murray.

B. M. 136.47 R. R. Spike in N. Side P. Pole Approx. 110' W. of W.c. Byron Rd on S. Side 13th. St.

Plan Scale 1" = 40'
Profile Scale 1" = 4'

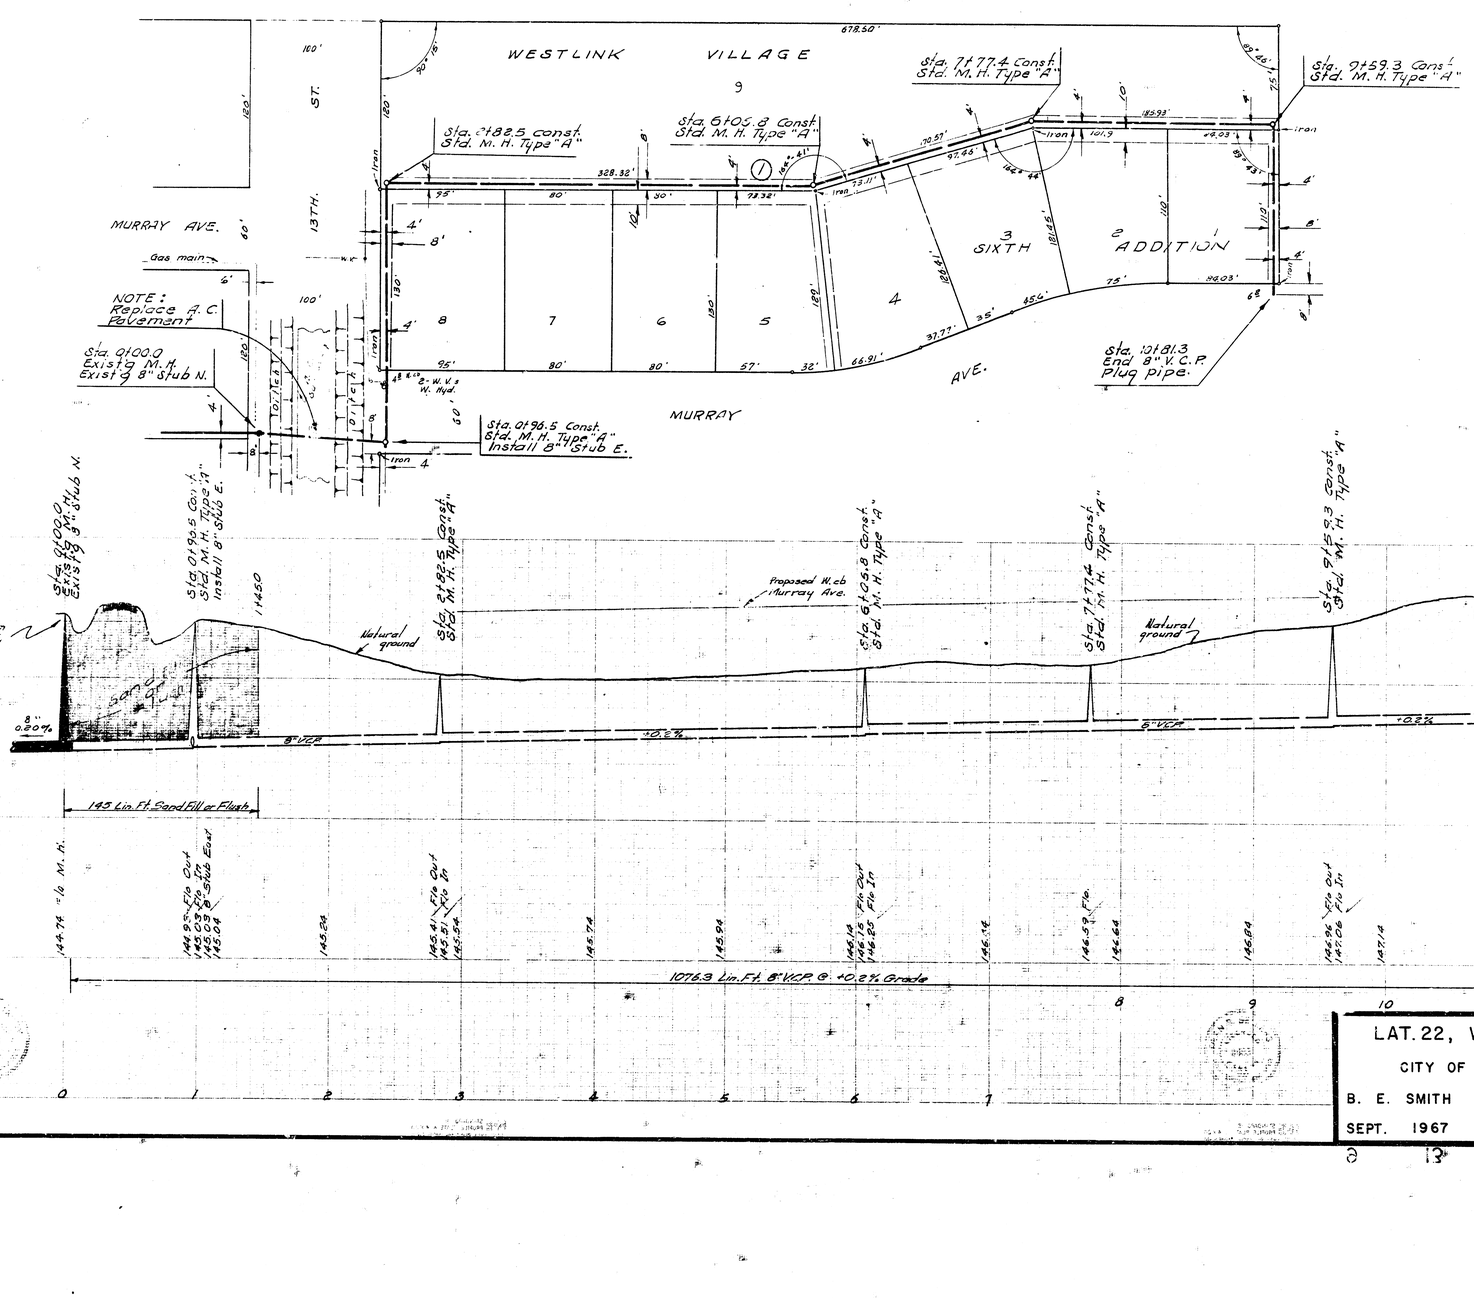

LAT. 22, WESTLINK SEWER	
CITY OF WICHITA, KANSAS	
B. E. SMITH	— CITY ENGINEER
SEPT. 1967	PROJECT NO. C27-22

2 13 3 8