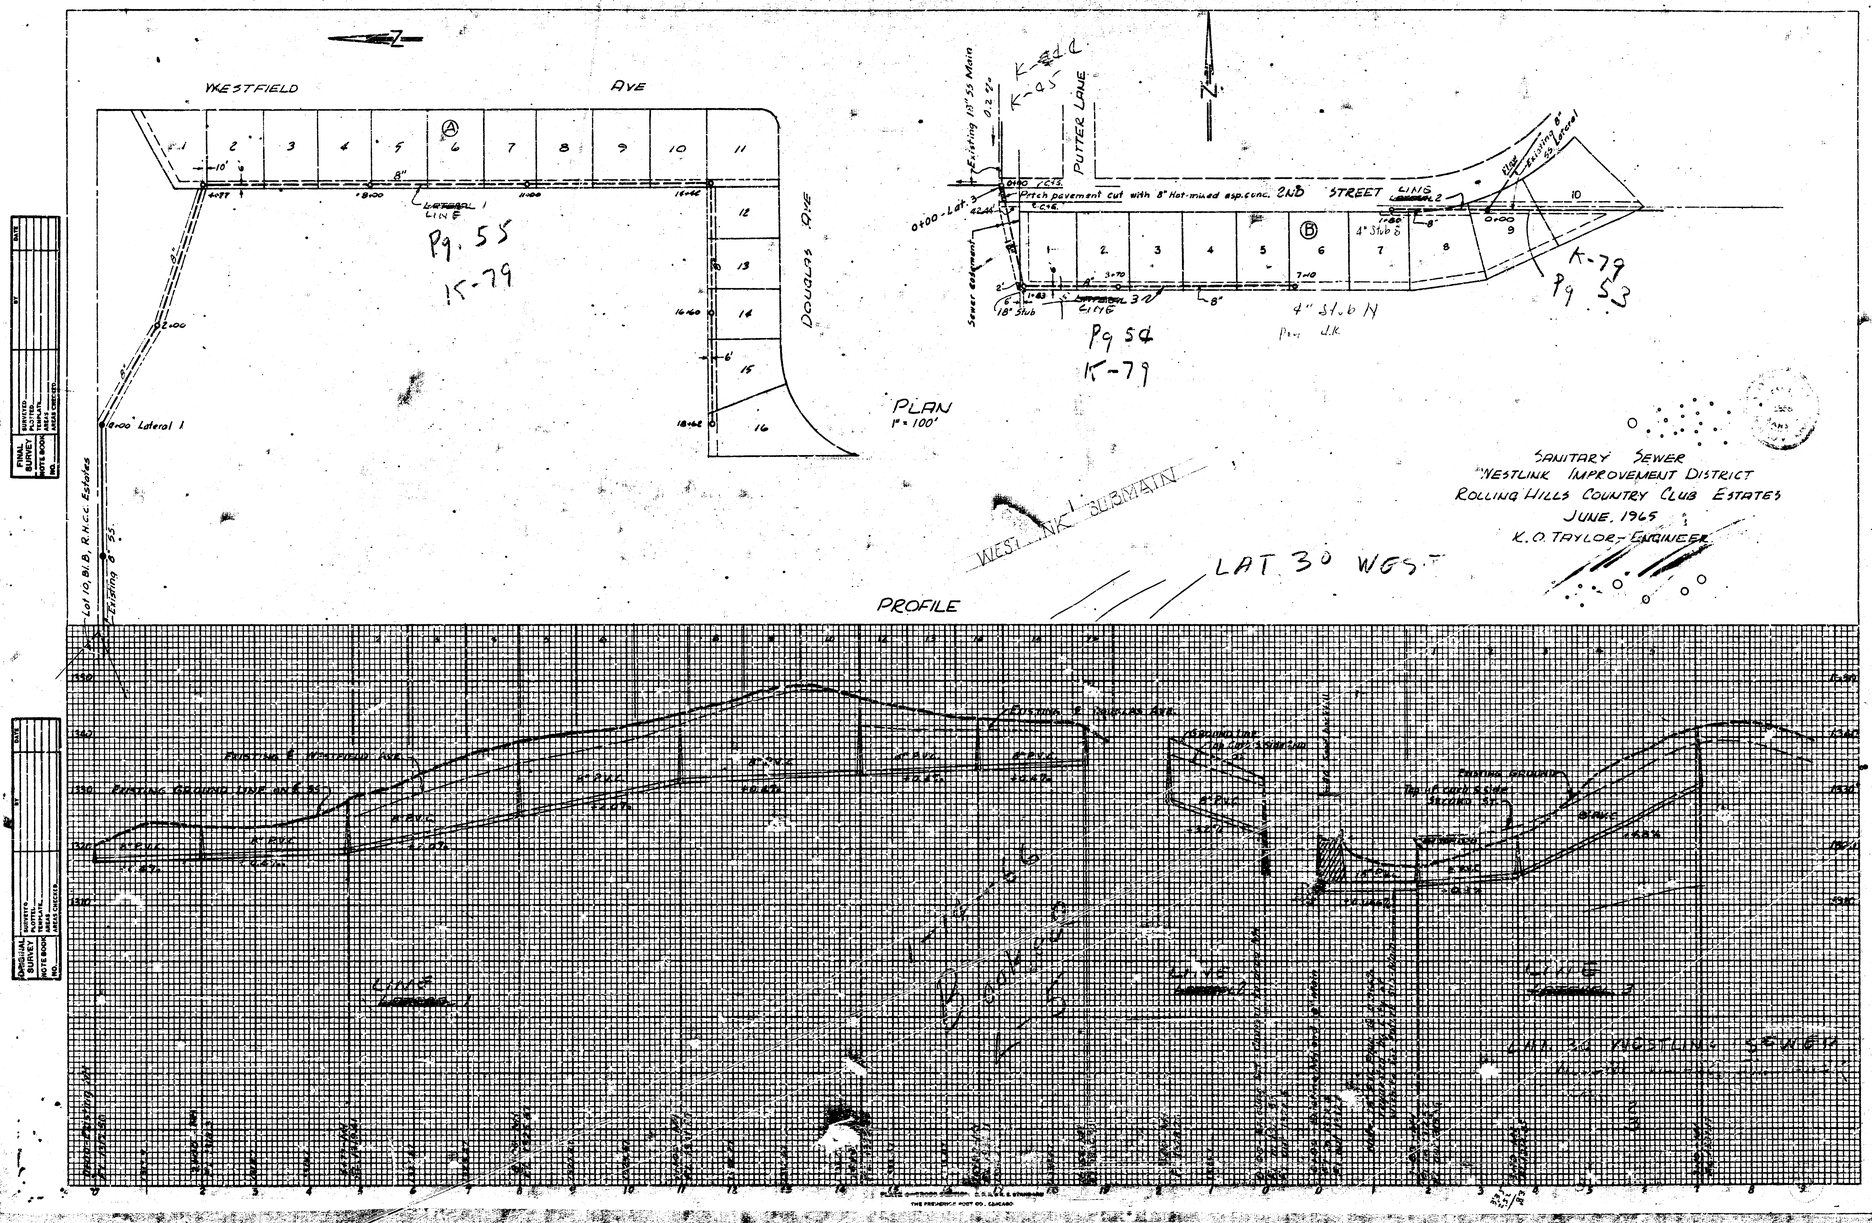
WESTFIELD AVE
DOUGLAS AVE
Lateral 1
Pg. 55
K-79
Lot 10, Bl. B, R.H.C.C. Estates
Existing 8" SS
PLAN
1" = 100'
PUTTER LANE
Existing 13" SS Main
0+40 P.C.
Patch pavement cut with 8" Hot-mixed asp. conc.
2ND STREET
Lateral 2
Existing 6" SS Lateral
4" Stub S
4" Stub N
18" Stub
Lateral 3
Pg 54
K-79
Pg 53
WEST INK SUBMAIN
LAT 30 WEST
PROFILE
SANITARY SEWER
WESTLINK IMPROVEMENT DISTRICT
ROLLING HILLS COUNTRY CLUB ESTATES
JUNE, 1965
K.O. TAYLOR - ENGINEER
PROFILE E. WESTFIELD AVE.
EXISTING GROUND LINE ON E.W.
PROFILE E. 2ND ST.
EXISTING GROUND LINE ON 2ND ST.
LINE LATERAL 1
LINE LATERAL 2
LINE LATERAL 3
LAT. 30 WESTLINK SEWER
FINAL SURVEY
ORIGINAL SURVEY
NOTE BOOK
NO.
DATE
BY
REVISED
TRACED
TEMPLATE
AREAS CHECKED