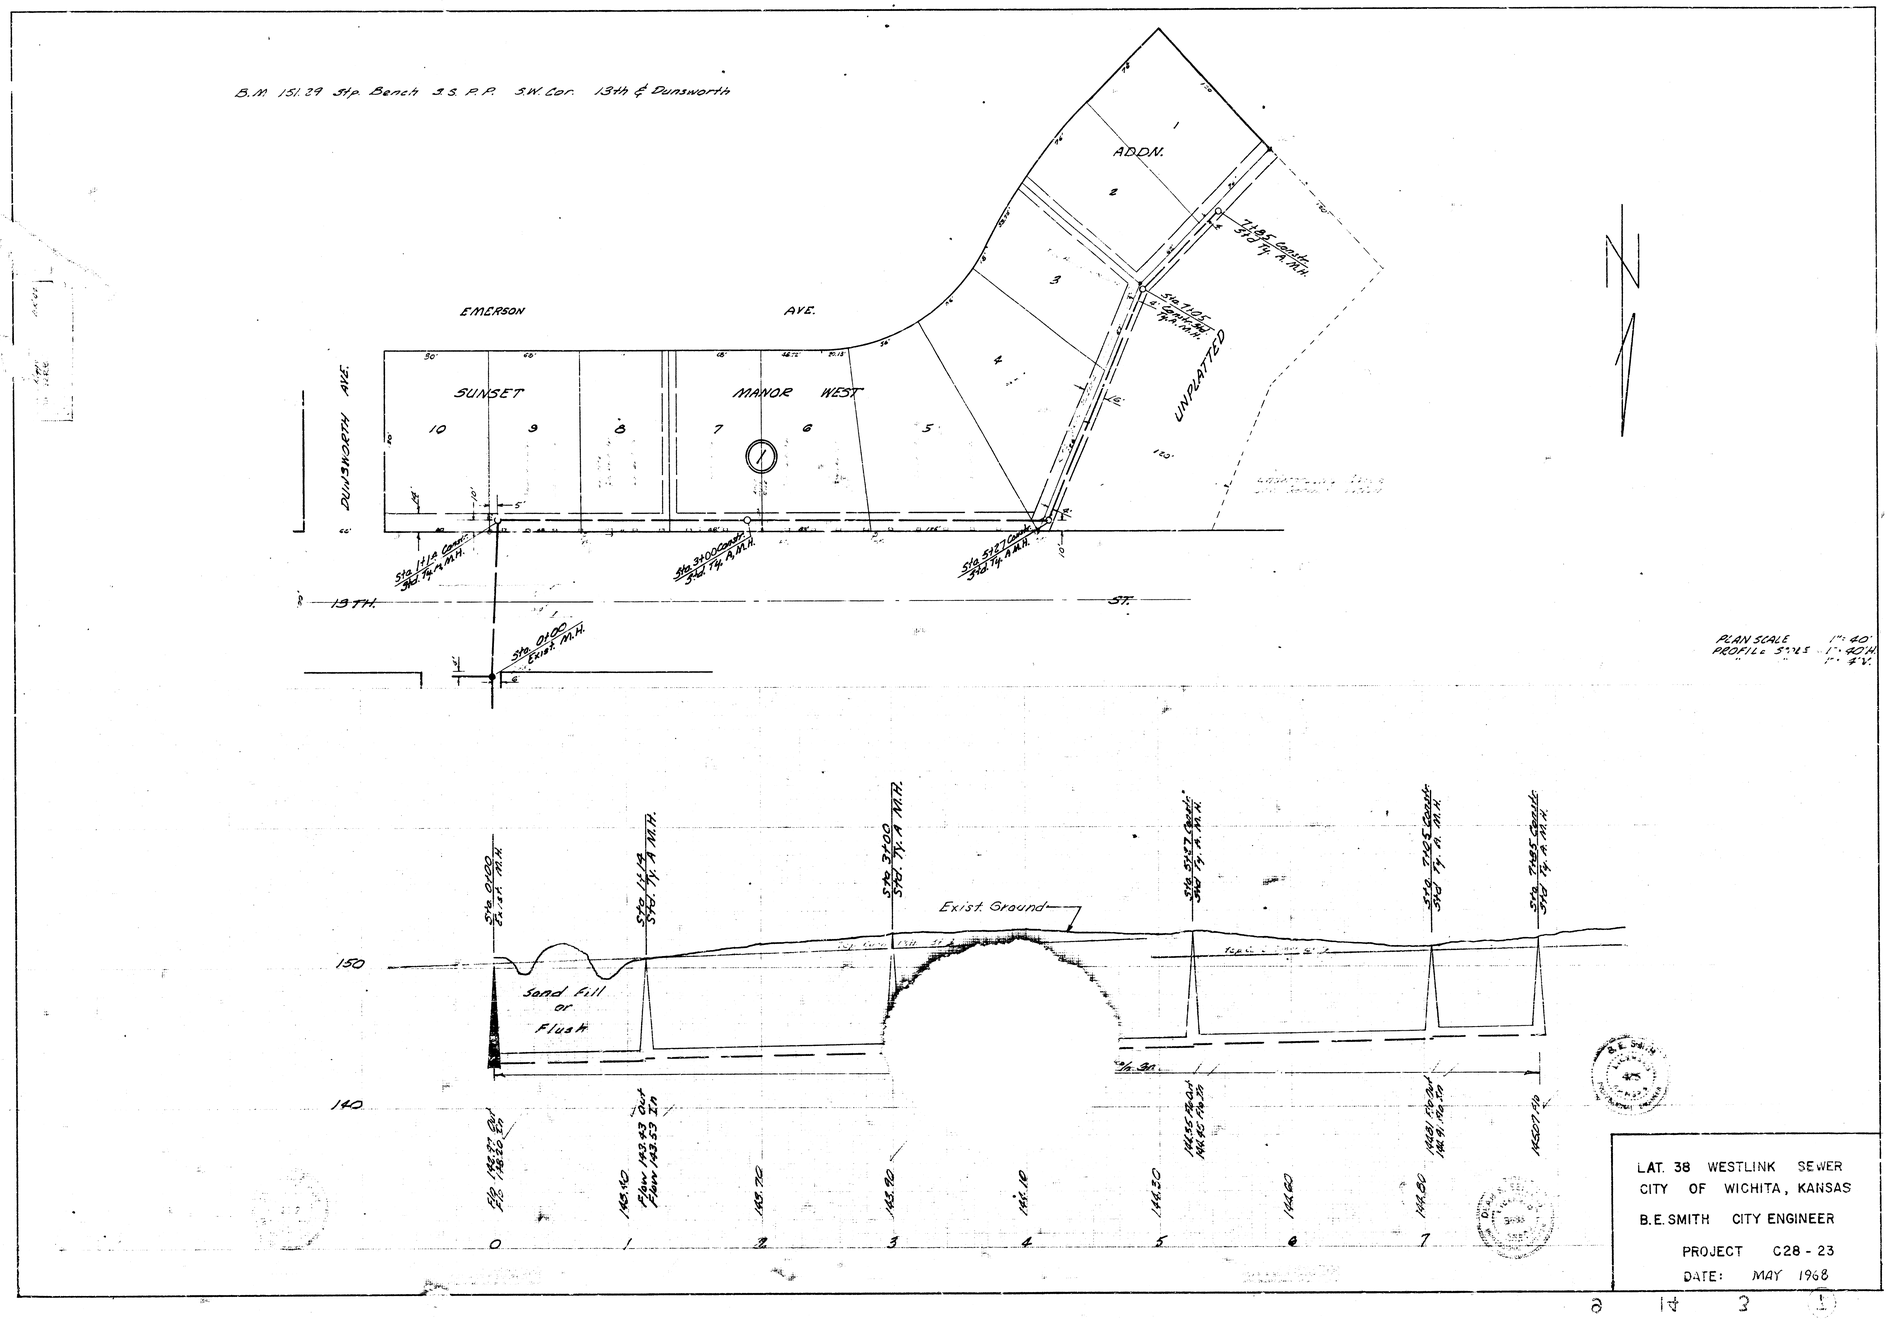

LAT. 38 WESTLINK SEWER
CITY OF WICHITA, KANSAS
B.E. SMITH CITY ENGINEER
PROJECT C28 - 23
DATE: MAY 1968