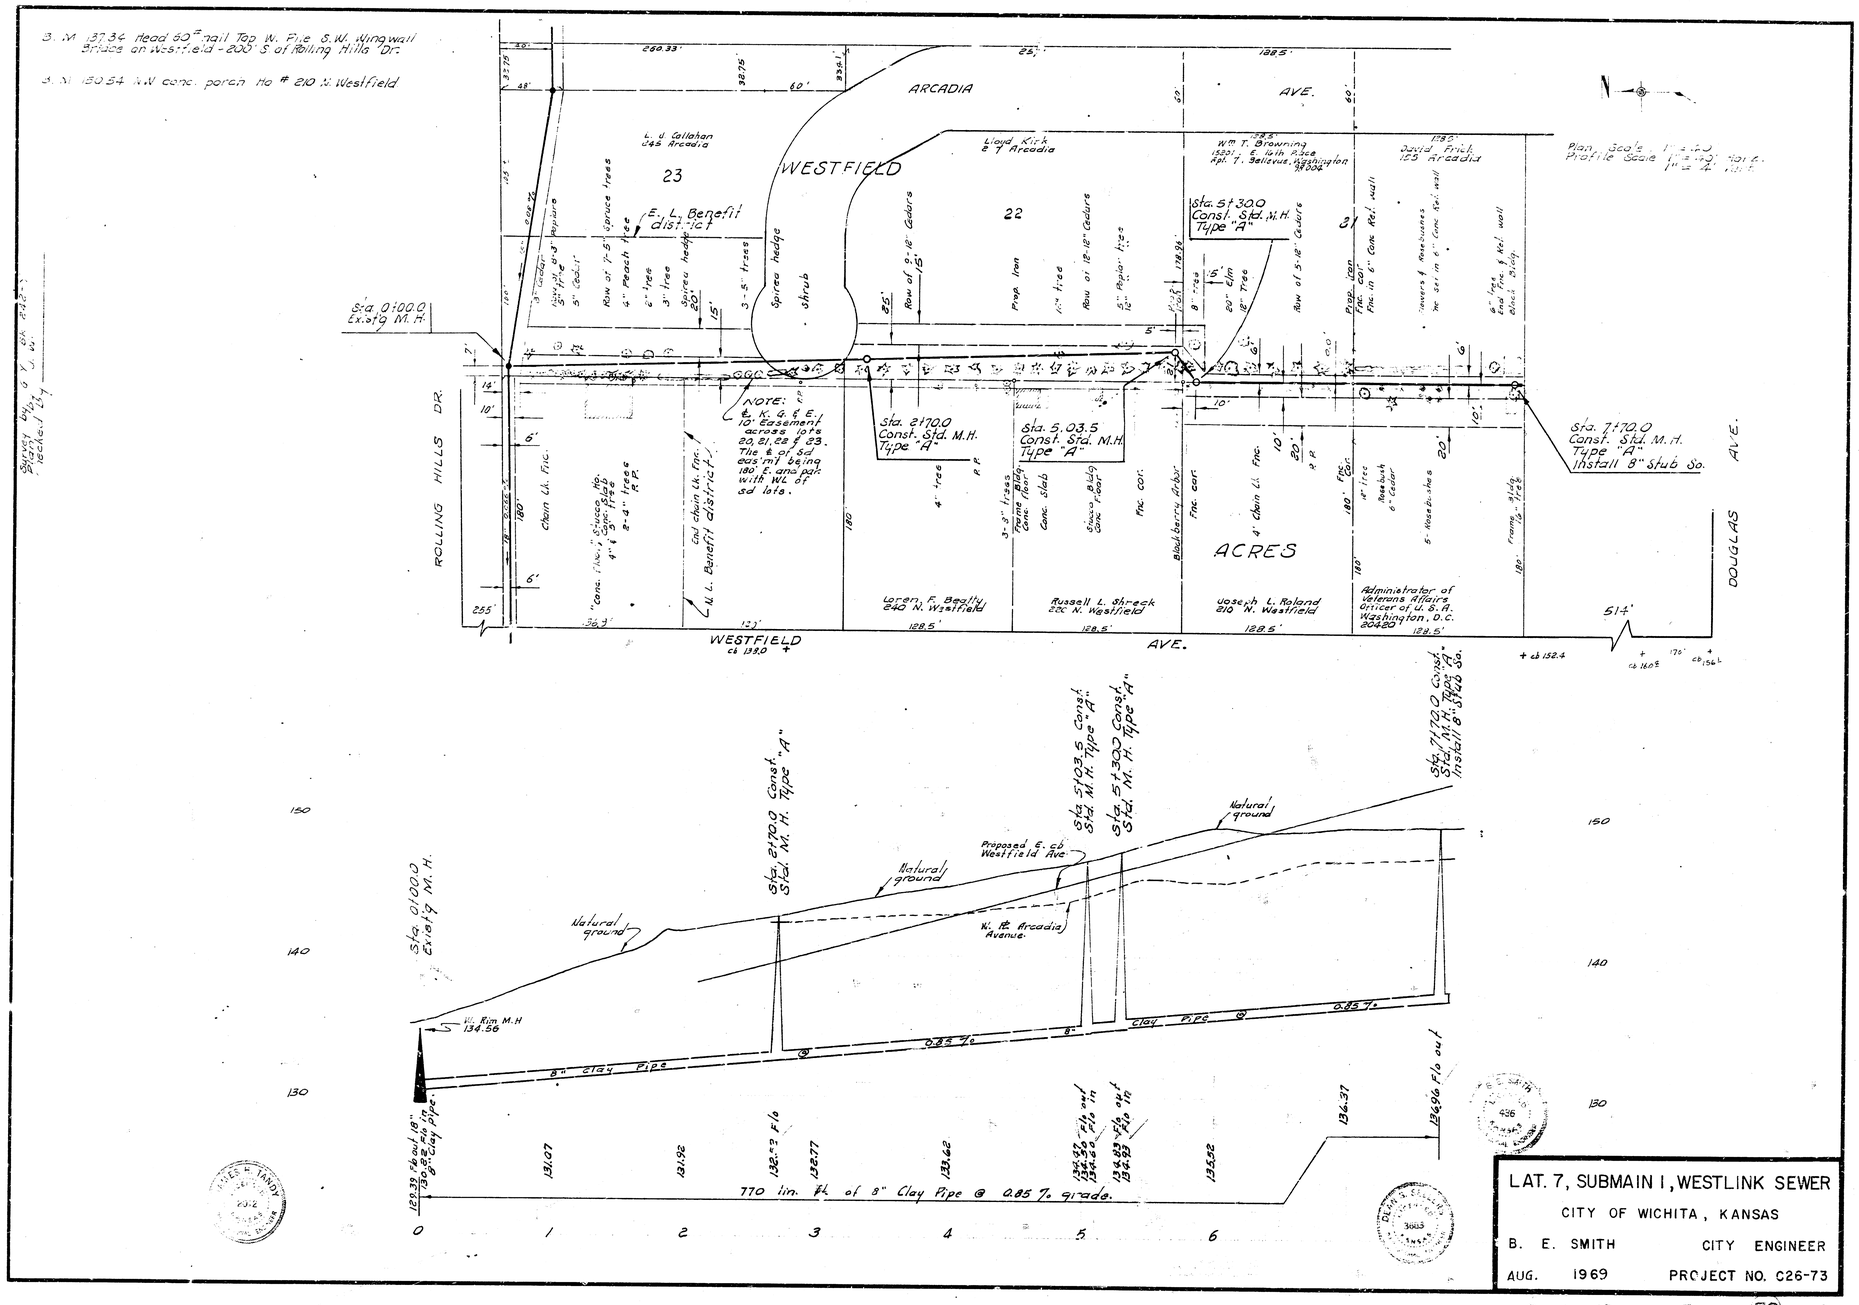

LAT. 7, SUBMAIN I, WESTLINK SEWER

CITY OF WICHITA, KANSAS

B. E. SMITH — CITY ENGINEER

AUG. 1969 — PROJECT NO. C26-73