
B.M. 150.39 Stop Spike N-face P.P. 25 ft. N. and 445 ft. W. of center of Sec 21. T27S, R1W.

B.M. 151.58 R.R. spike N-face HLP. 25 ft. N. and 176 ft E. of center of Sec. 21. T27S. R1W. (2nd and Woodchuck)

N

Scale Plan 1"=40'
Profile 1"=40' Horz.
1"=3' Vert.

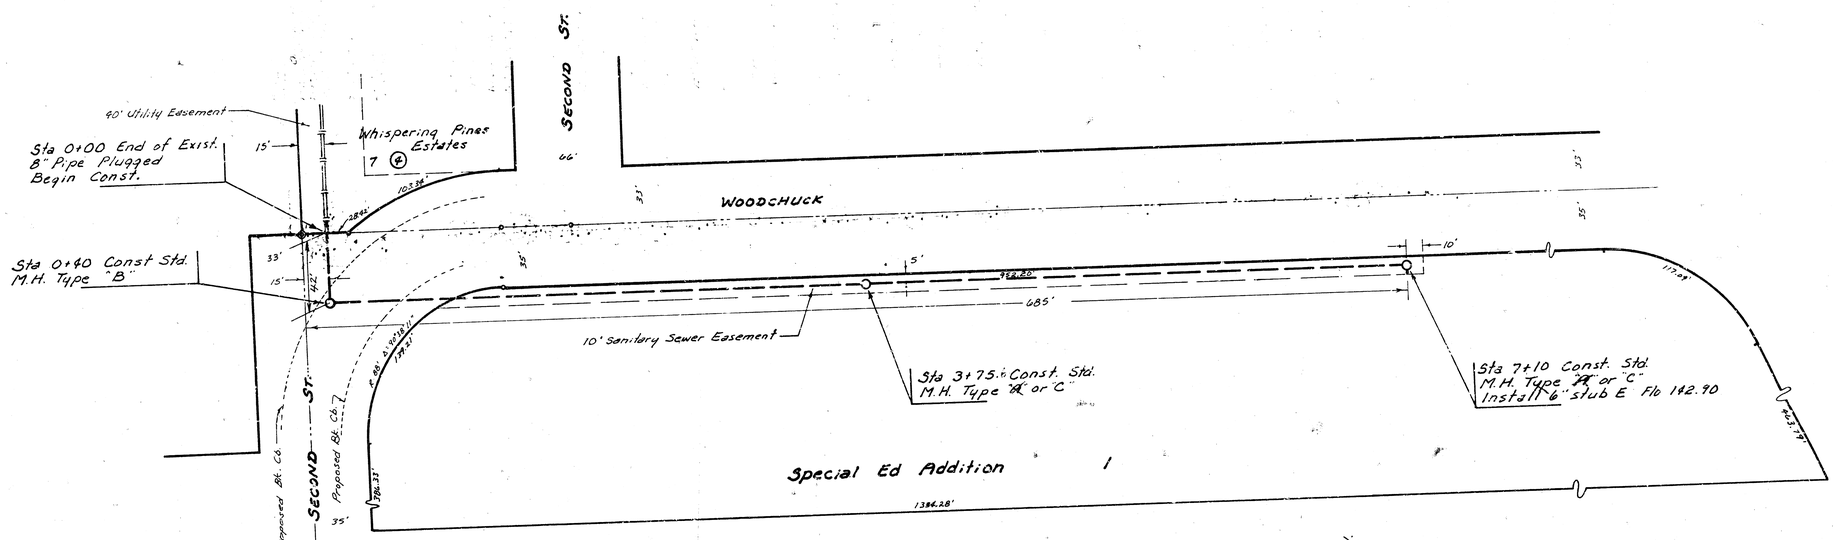

LAT 17, MAIN 1, WESTLINK SEWER
CITY OF WICHITA, KANSAS
DEAN SELLERS — CITY ENGINEER
PROJ. NO. 468-76245-80730-000-000-001

B

8