
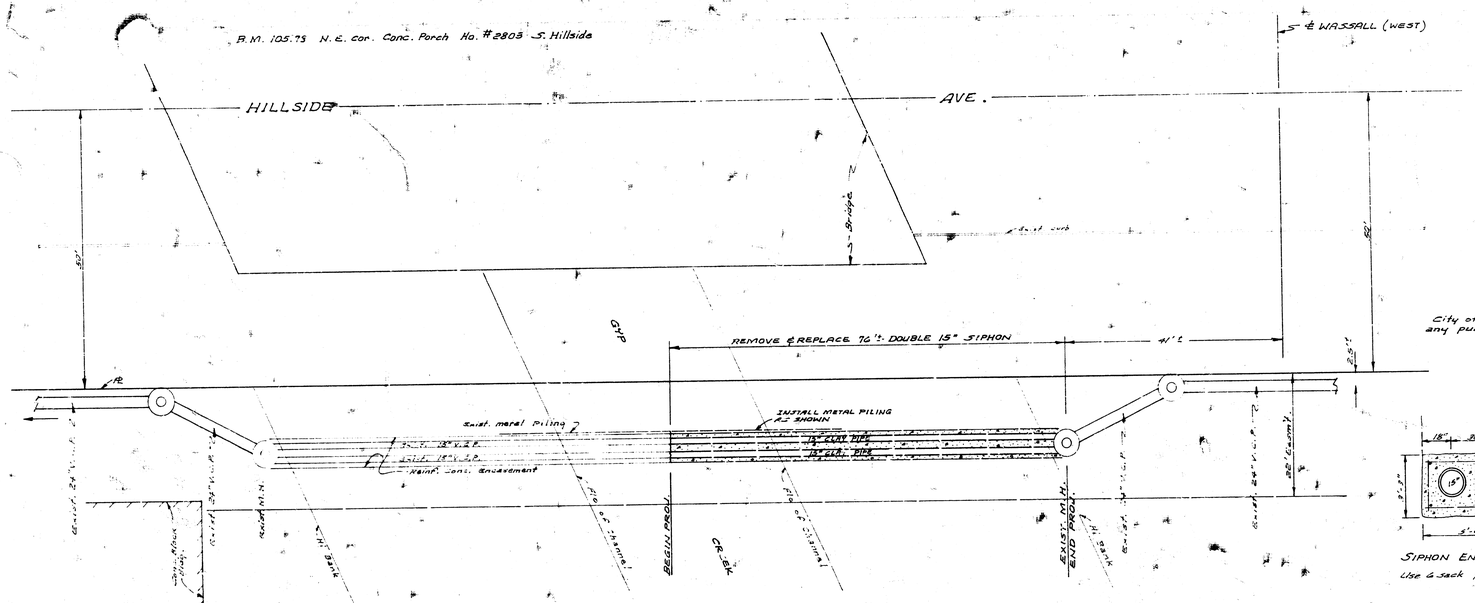


Plan Scale 1"=10'
Profile Scale 1"=10' Hor.
1"=10' Vert.

NOTE:
City of Wichita to furnish pumps for any pumping Required.

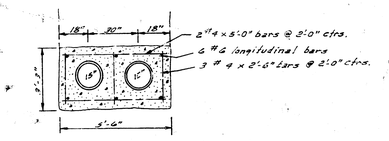

SIPHON ENCASEMENT
Use 6 sack paving mix.

RECONSTRUCTION OF SIPHON
ON THE WAR INDUSTRIES SEWER
@ HILLSIDE AVE. & GYP CREEK
CITY OF WICHITA, KANSAS
R.W. LINN CITY ENGINEER
PROJ. GUKR532-280
DATE: 1-28-72