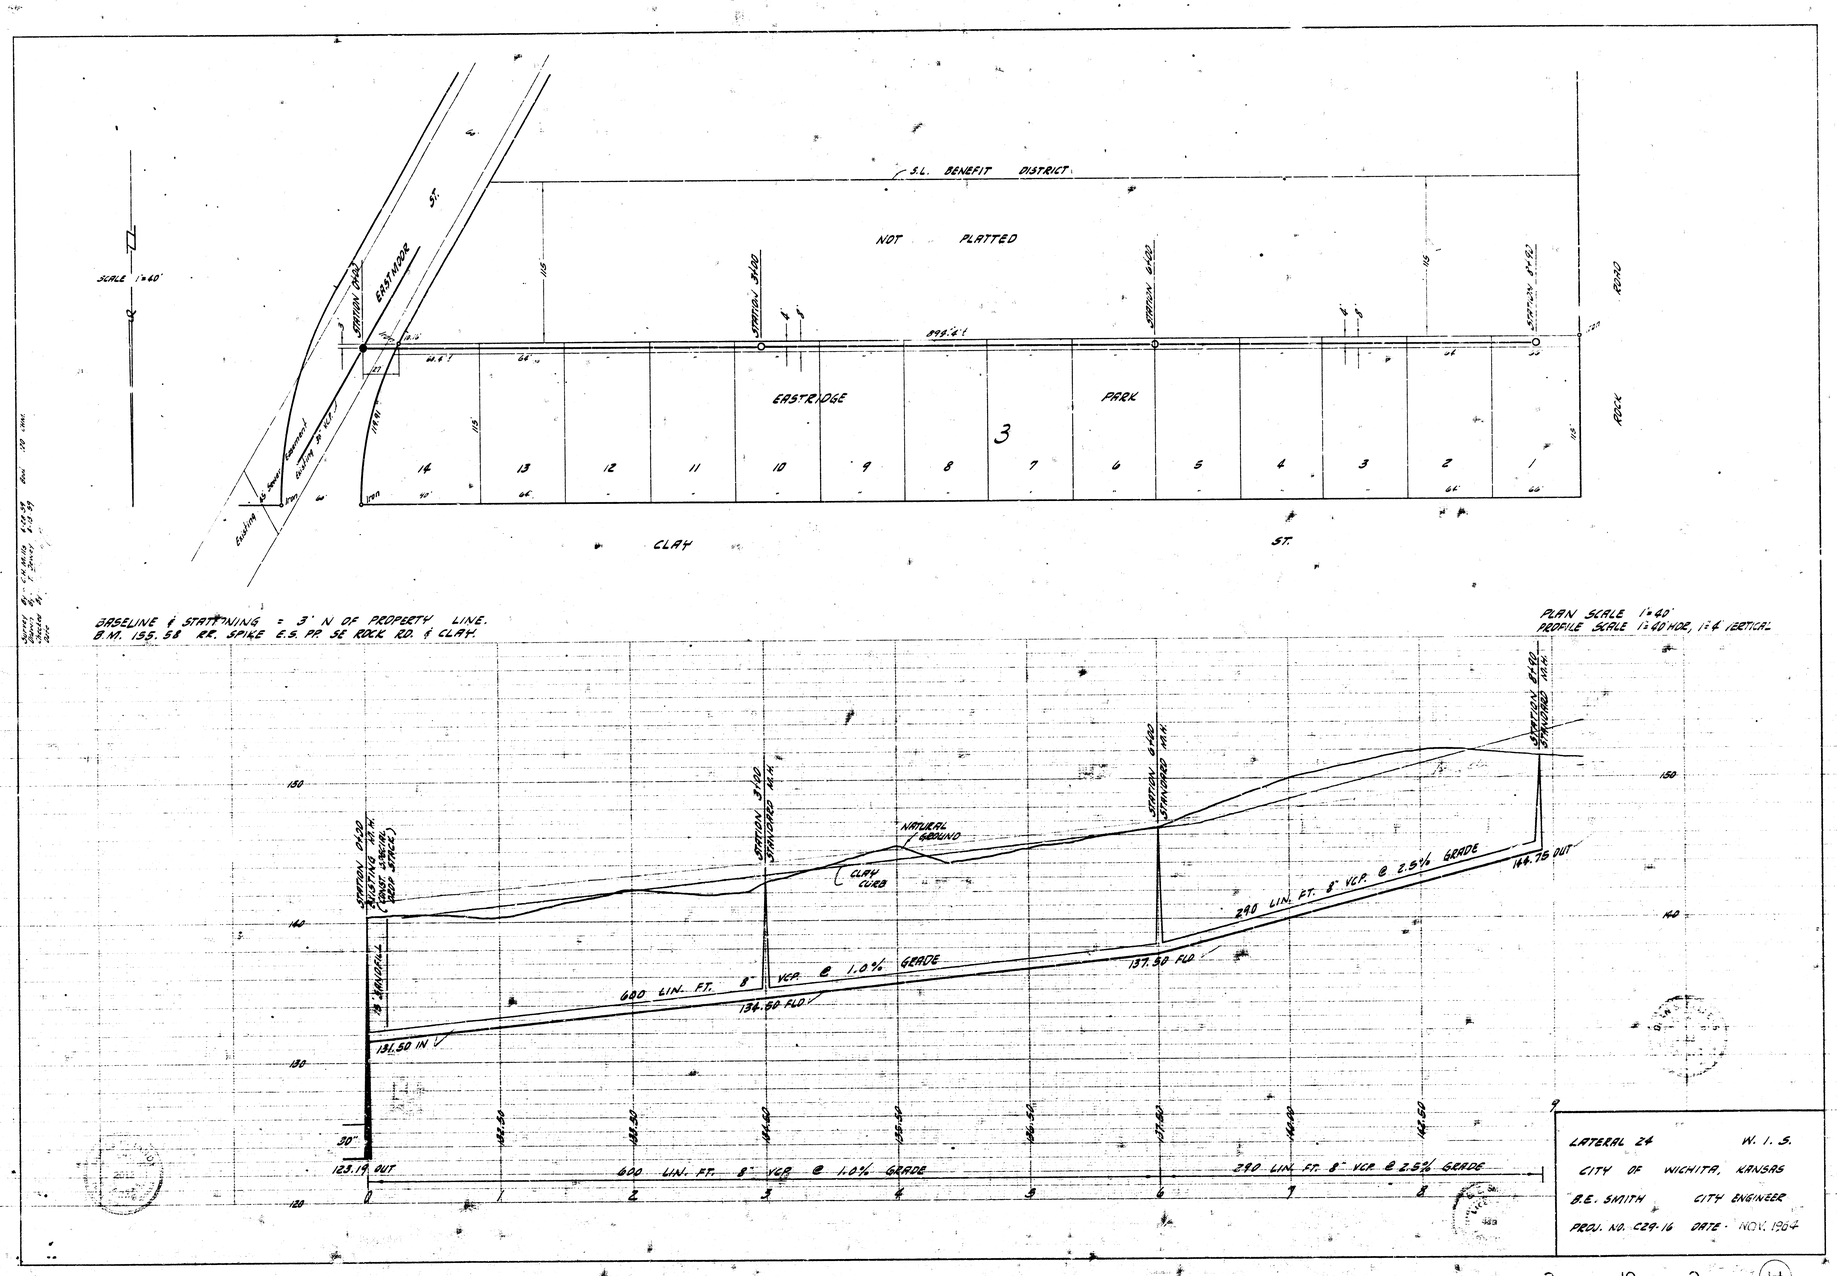
S.L. BENEFIT DISTRICT
NOT PLATTED
EASTRIDGE
PARK
CLAY
ST.
ROCK
ROAD
EASTMOOR
ST.
SCALE 1"=40'
STATION 0+00
STATION 3+00
STATION 6+00
STATION 8+80
899.4' ±
BASELINE & STATIONING = 3' N OF PROPERTY LINE.
B.M. 135.58 RR. SPIKE E.S. PR SE ROCK RD. & CLAY.
PLAN SCALE 1"=40'
PROFILE SCALE 1"=40 HOR, 1"=6 VERTICAL
NATURAL GROUND
CLAY CURB
600 LIN. FT. 8" VCP @ 1.0% GRADE
290 LIN. FT. 8" VCP @ 2.5% GRADE
131.50 IN
134.50 FLD
137.50 FLD
144.75 OUT
123.19 OUT
30"
LATERAL 24
W. I. S.
CITY OF WICHITA, KANSAS
B.E. SMITH
CITY ENGINEER
PROJ. NO. C29-16
DATE - NOV. 1964