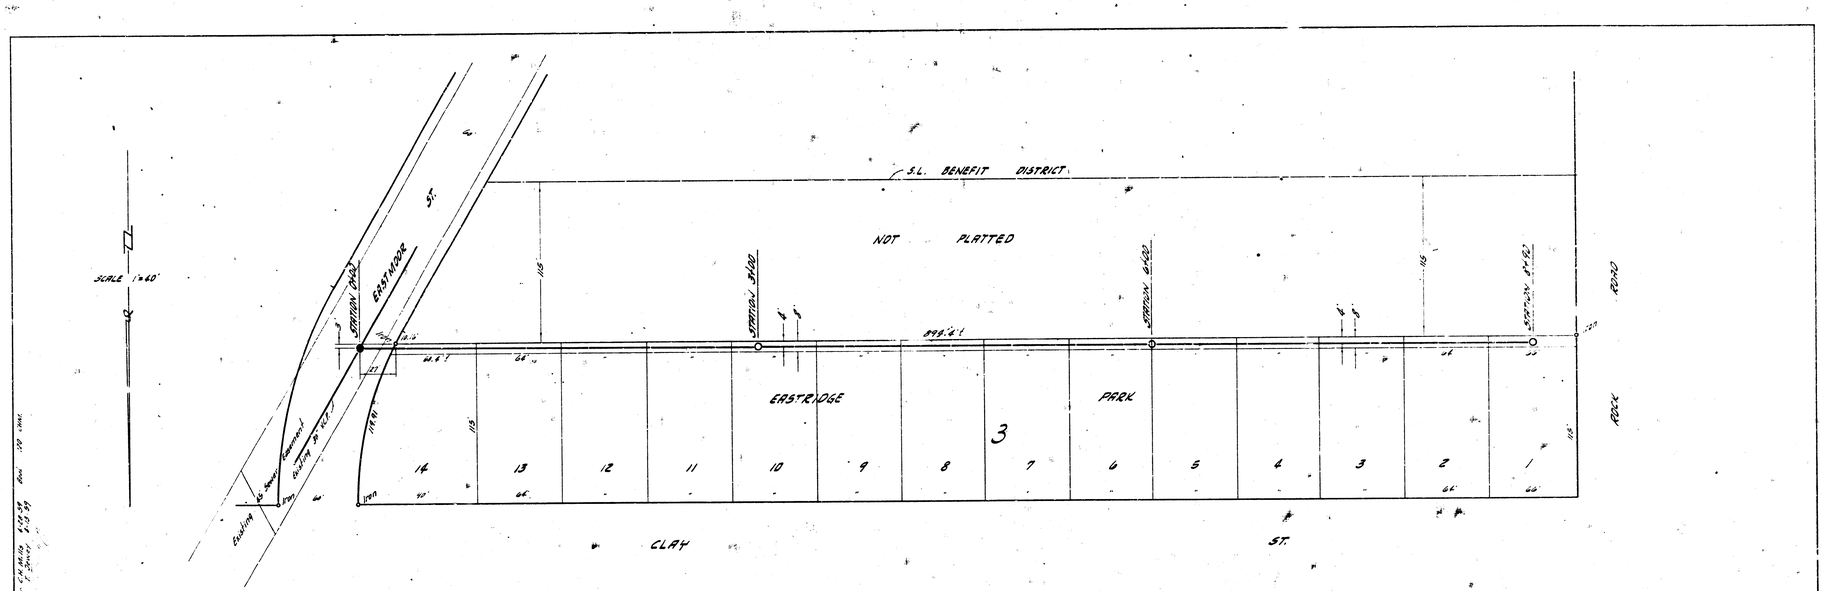

BASELINE & STATIONING = 3' N OF PROPERTY LINE.
B.M. 155.58 RR. SPIKE E.S. PP SE ROCK RD. & CLAY.

PLAN SCALE 1"=40'
PROFILE SCALE 1"=40' HOR. 1"=4' VERTICAL

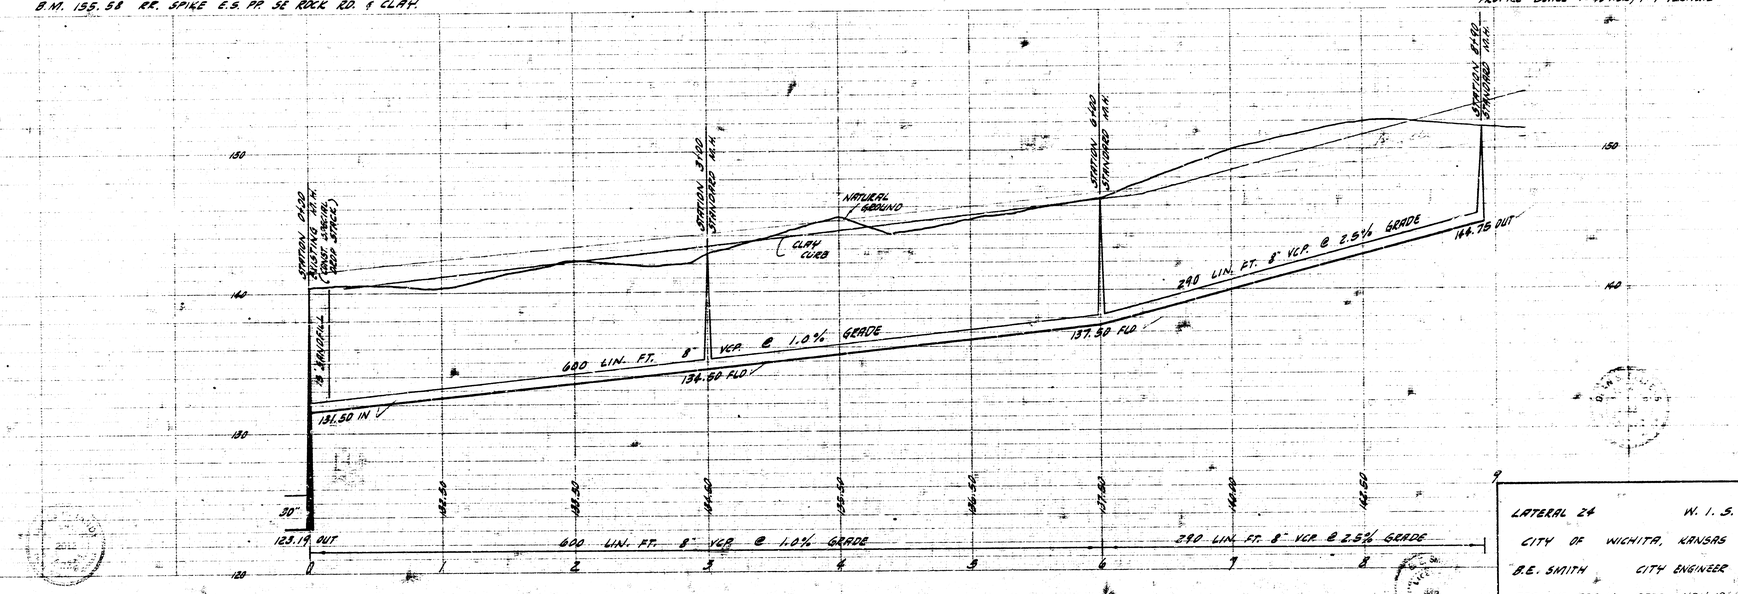

LATERAL 24 W. I. S.
CITY OF WICHITA, KANSAS
B.E. SMITH CITY ENGINEER
PROJ. NO. C29-16 DATE: NOV. 1964

a 10 3 14