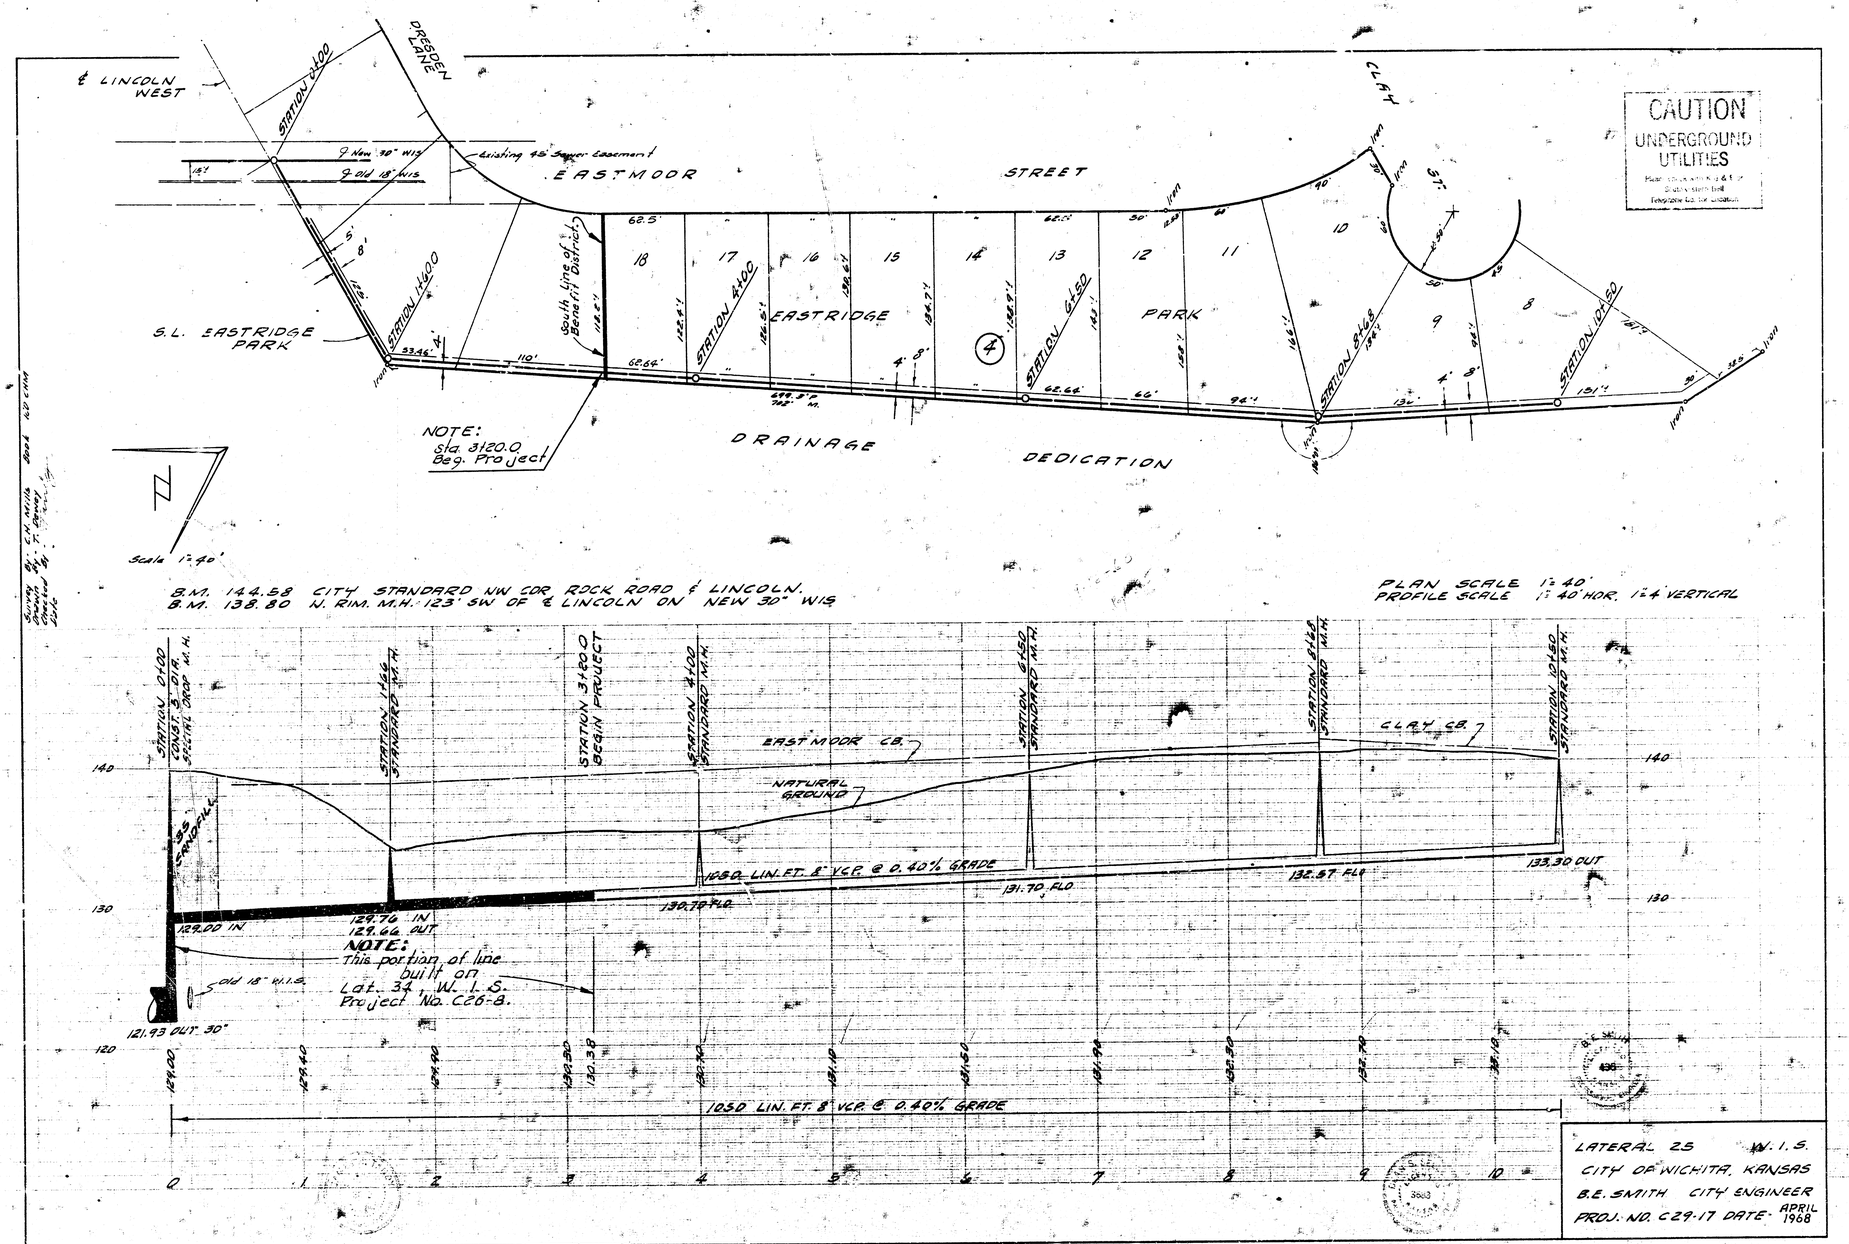

℄ LINCOLN WEST
STATION 0+00
DRESDEN LANE
9 New 30" WIS
9 Old 18" WIS
Existing 45' Sewer Easement
EASTMOOR
STREET
CLAY
S.L. EASTRIDGE PARK
STATION 1+60.0
South Line of Benefit District
EASTRIDGE
PARK
STATION 4+00
STATION 6+50
STATION 8+68
STATION 10+50
NOTE: Sta. 3+20.0 Beg. Project
DRAINAGE
DEDICATION
Scale 1"=40'
CAUTION
UNDERGROUND UTILITIES
B.M. 144.58 CITY STANDARD NW COR ROCK ROAD & LINCOLN.
B.M. 138.80 N. RIM. M.H. 123' SW OF ℄ LINCOLN ON NEW 30" WIS
PLAN SCALE 1"=40'
PROFILE SCALE 1"=40' HOR. 1"=4' VERTICAL
STATION 0+00 CONST. 3" DIA. SPECIAL DROP M.H.
STATION 1+66 STANDARD M.H.
STATION 3+20.0 BEGIN PROJECT
STATION 4+00 STANDARD M.H.
STATION 6+50 STANDARD M.H.
STATION 8+68 STANDARD M.H.
STATION 10+50 STANDARD M.H.
EAST MOOR CB.
CLAY CB.
NATURAL GROUND
35' SANDFILL
1050 LIN. FT. 8" VCP. @ 0.40% GRADE
129.00 IN
129.76 IN
129.66 OUT
130.70 FLO
131.70 FLO
132.57 FLO
133.30 OUT
NOTE: This portion of line built on Lat. 34, W.I.S. Project No. C26-8.
Old 18" W.I.S.
121.93 OUT 30"
1050 LIN. FT. 8" VCP. @ 0.40% GRADE
LATERAL 25 W.I.S.
CITY OF WICHITA, KANSAS
B.E. SMITH CITY ENGINEER
PROJ. NO. C29-17 DATE APRIL 1968