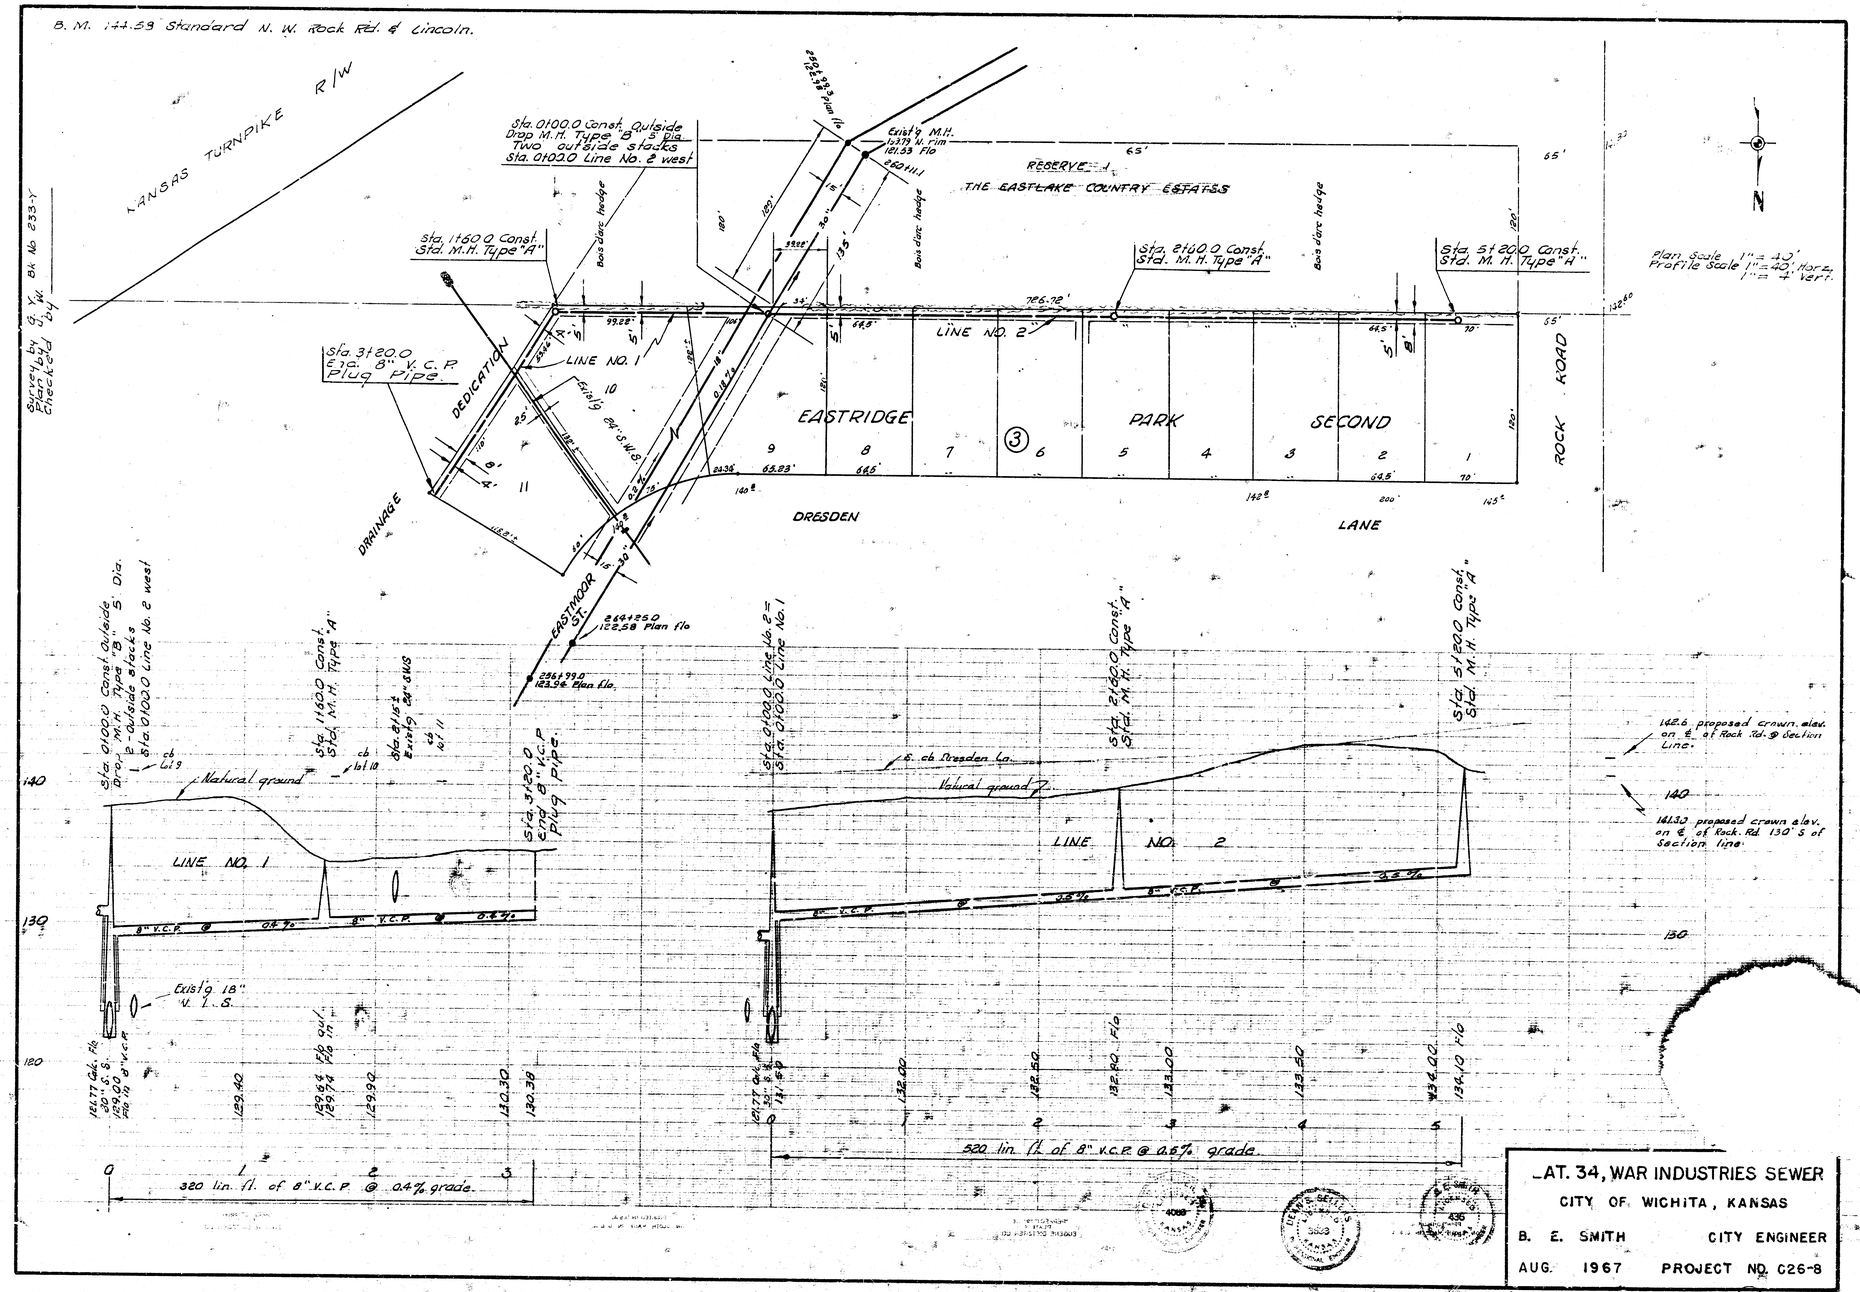

AT. 34, WAR INDUSTRIES SEWER

CITY OF WICHITA, KANSAS

B. E. SMITH CITY ENGINEER

AUG. 1967 PROJECT NO. 026-8

0 13 3 3