Plan Scale 1" = 40'
Profile Scale 1" = 40' Horz.
1" = 4' Vert.

B.M. #41.54 "x" on NE cor. N. Headwall R.C.C. 200'± W. of Barlow St. on Harry St.

Sta. 0100.0 Exist'g M.H.

Sta. 1105.0 Beg. project.

T.P.

Surveyed by H.J.G.
Plan by H.J.G.
Checked by

HARRY ST.

EASTLINK VILLAGE SECOND ADDITION

GRAND AVE.

APACHE DRIVE

EASTLINK VILLAGE

LINE NO. 1

Sta. 3101.5 Const. Std. M.H. Type "A" Sta. 0100.0 Line No. 2 E.

Sta. 5+50.0 Const. Std. M.H. Type "A"

Sta. 3100.0 Const. Std. M.H. Type "A"

Sta. 9+93.2 Const. Std. M.H. Type "A" Sta. 0100.0 Line No. 3 E.

Sta. 12+00.0

SECOND ADDITION

GOVERNEOUR ROAD

ROYAL ROAD

Sta. 0+00.0 Exist'g M.H.

Sta. 1105.0 Beg. Project.

Sta. 3101.5 Const. Std. M.H. Type "A" Sta. 0100.0 Line No. 2 E.

Sta. 5+50.0 Const. Std. M.H. Type "A"

Sta. 9+00.0 Const. Std. M.H. Type "A"

Sta. 9+93.2 Const. Std. M.H. Type "A" Sta. 0100.0 Line No. 3 E.

Sta. 12+00.0

Natural ground

Proposed W. cb Governeour Rd.

Proposed W. cb Royal Road

Proposed N. cb Harry St.

Proposed S. cb Grand Ave.

Proposed E. cb Apache Dr.

NOTE: part of this line to be built on Lat. No. 26 on proj. No. C26-25

LINE NO. 1

Sand Fill

60 lin. ft. of Sand fill at flushing

8" V.C.P.

0.40% grade

0.80% grade

1095 lin. ft. of 8" V.C.P.

60 lin. ft. of Sand fill at flushing

LAT. 37, WAR INDUSTRIES SEWER

CITY OF WICHITA, KANSAS

CITY ENGINEER

PROJECT NO. C26-26

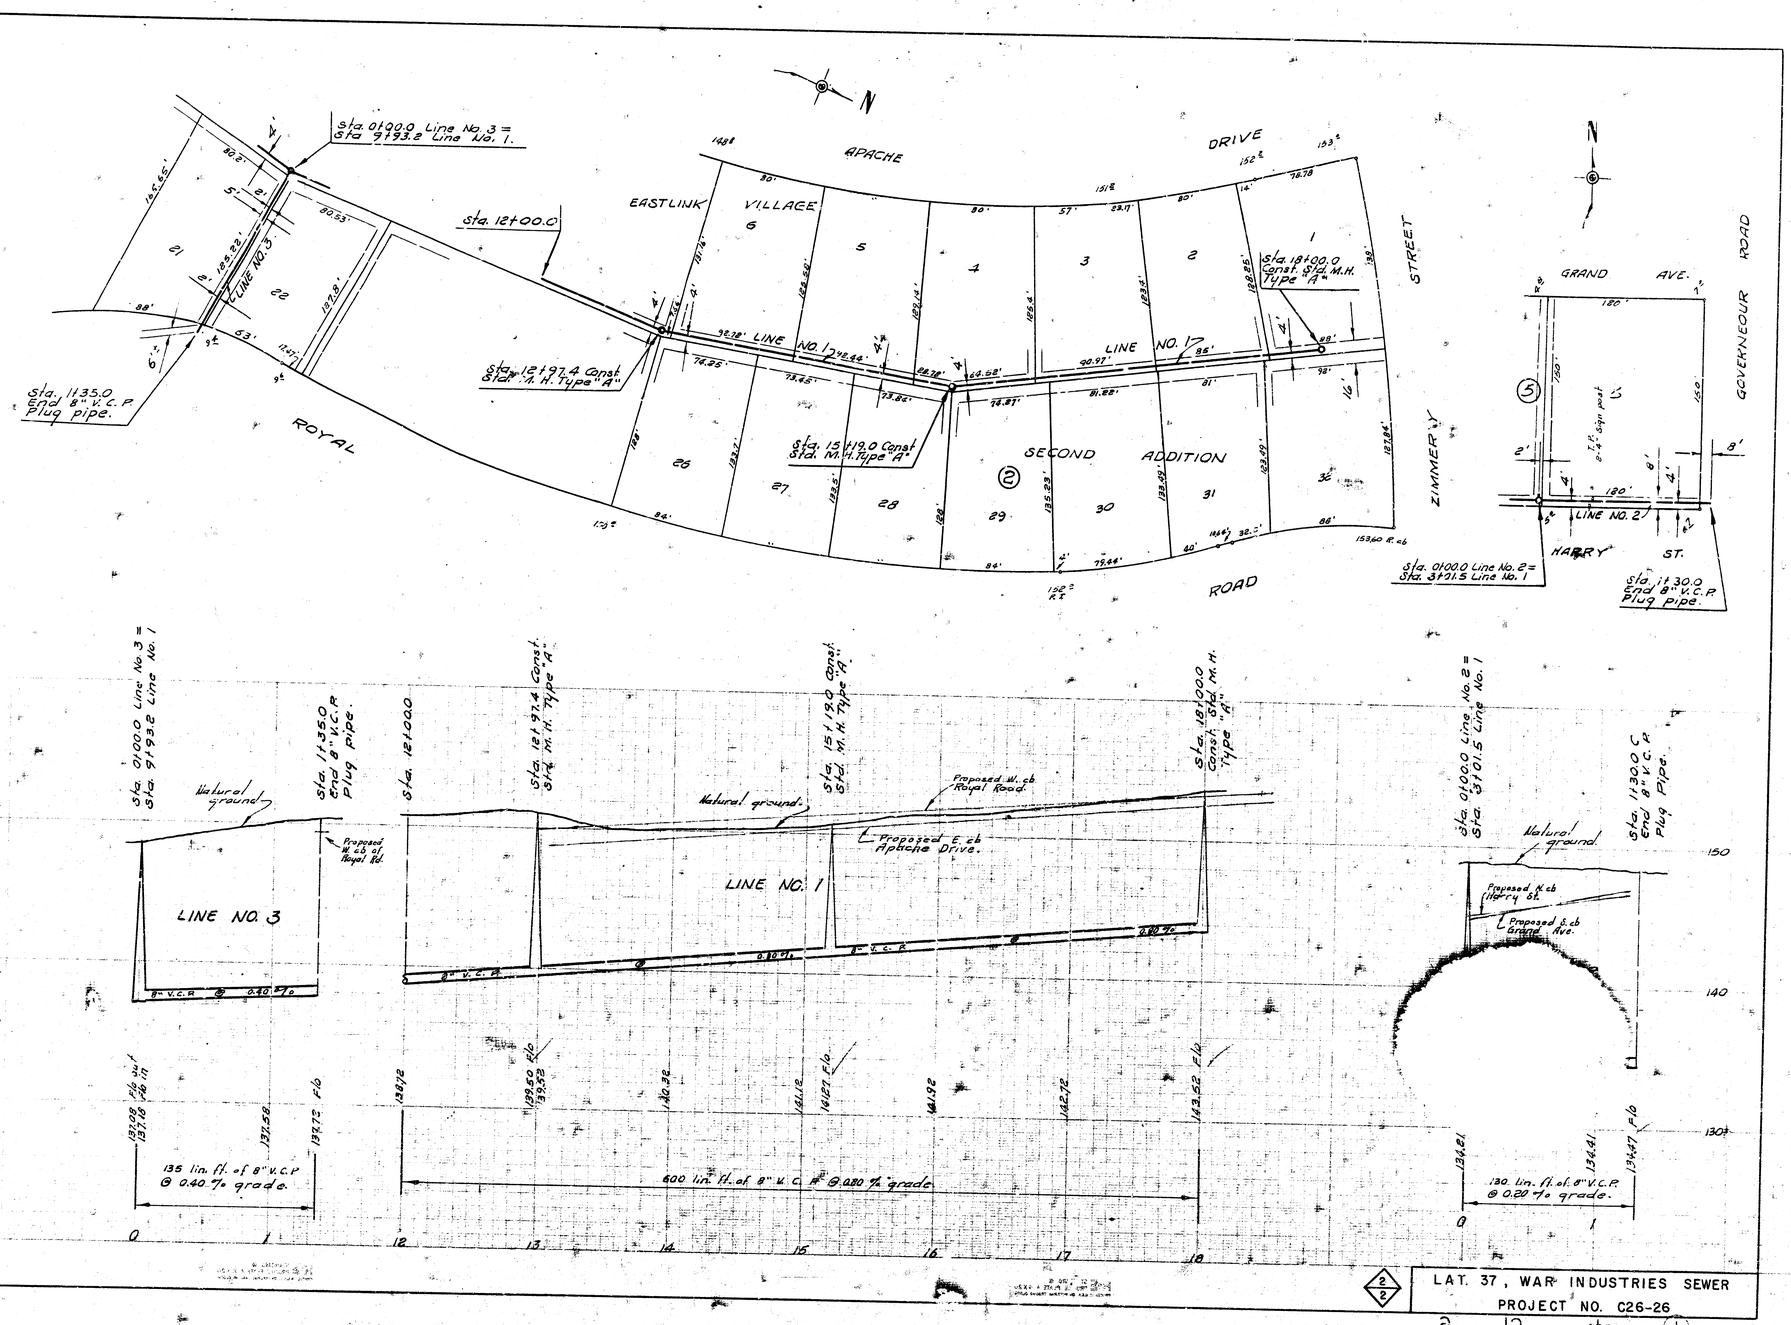
Sta. 0100.0 Line No. 3 = Sta. 9193.2 Line No. 1.
Sta. 12+00.0
Sta. 1135.0 End 8" V.C.P. Plug pipe.
LINE NO. 3
ROYAL
ROAD
Sta. 12197.4 Const. Std. M.H. Type "A"
Sta. 15119.0 Const. Std. M.H. Type "A"
EASTLINK VILLAGE
APACHE
DRIVE
LINE NO. 1
Sta. 18+00.0 Const. Std. M.H. Type "A"
SECOND ADDITION
ZIMMERLY
STREET
GRAND AVE.
LINE NO. 2
HARRY ST.
GOVERNEUR ROAD
Sta. 0100.0 Line No. 2 = Sta. 3101.5 Line No. 1
Sta. 1130.0 End 8" V.C.P. Plug Pipe.
Sta. 0100.0 Line No. 3 = Sta. 9193.2 Line No. 1
Sta. 1135.0 End 8" V.C.P. Plug pipe.
Natural ground.
Proposed W. cb of Royal Rd.
8" V.C.P. @ 0.40 % fo
135 lin. ft. of 8" V.C.P. @ 0.40 % grade.
Sta. 12+00.0
Sta. 12+97.4 Const. Std. M.H. Type "A"
Sta. 15+19.0 Const. Std. M.H. Type "A"
Sta. 18+00.0 Const. Std. M.H. Type "A"
Proposed W. cb Royal Road.
Proposed E. cb Apache Drive.
LINE NO. 1
@ 0.80 % fo
@ 0.80 % fo
8" V.C.P.
600 lin. ft. of 8" V.C.P. @ 0.80 % grade
Sta. 0100.0 Line No. 2 = Sta. 3101.5 Line No. 1
Sta. 1130.0 End 8" V.C.P. Plug Pipe.
Proposed W. cb (Harry St.
Proposed E. cb Grand Ave.
130 lin. ft. of 8" V.C.P. @ 0.20 % grade.
LAT. 37, WAR INDUSTRIES SEWER
PROJECT NO. C26-26