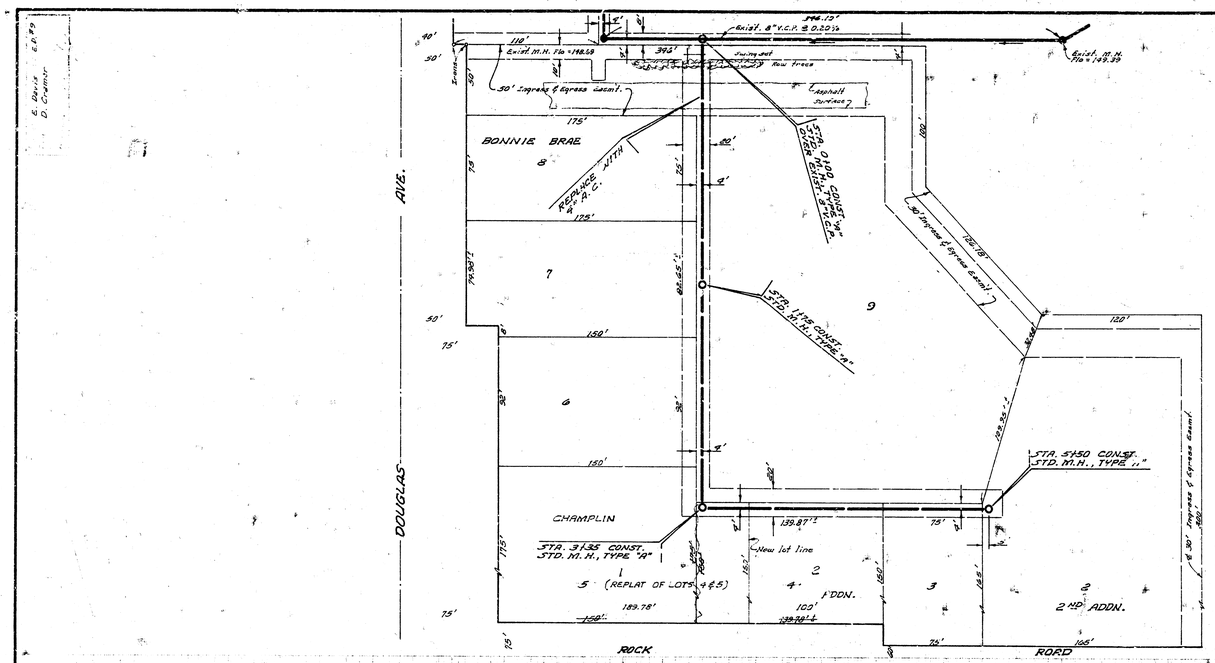

NOTE TO CONTRACTOR

Removal of trees, removing & replacing swing set & fences & repair of asphalt road including tons of asphalt shall be considered incidental to the project.

Plan Scale 1" = 40'
Profile Scale 1" = 40' Hor
1" = 4' Vert.

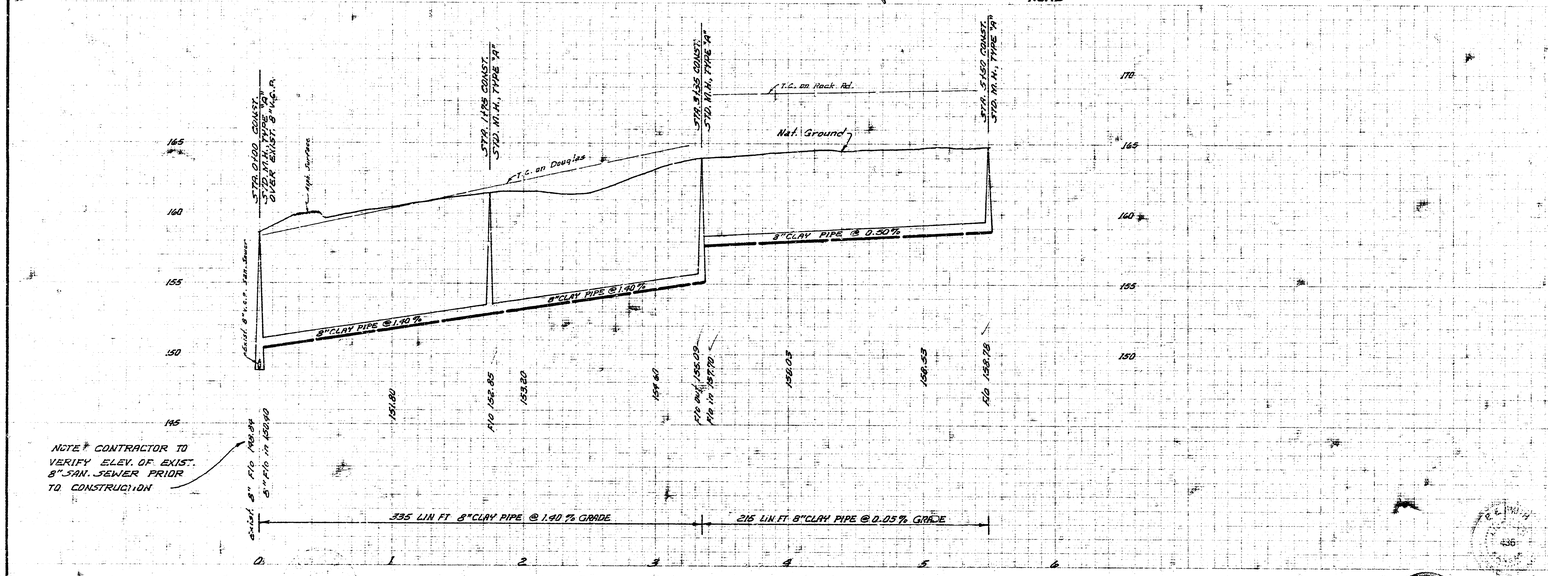

NOTE: CONTRACTOR TO VERIFY ELEV. OF EXIST. 8" SAN. SEWER PRIOR TO CONSTRUCTION

LAT. 46, W. I. S.
CITY OF WICHITA, KANSAS
B. E. SMITH CITY ENGINEER
PROJ. NO. C29-65
DATE: OCT. 1970

DEAN S. SELLERS
LICENSED
3583
KANSAS
PROFESSIONAL ENGINEER

14 S 1 50