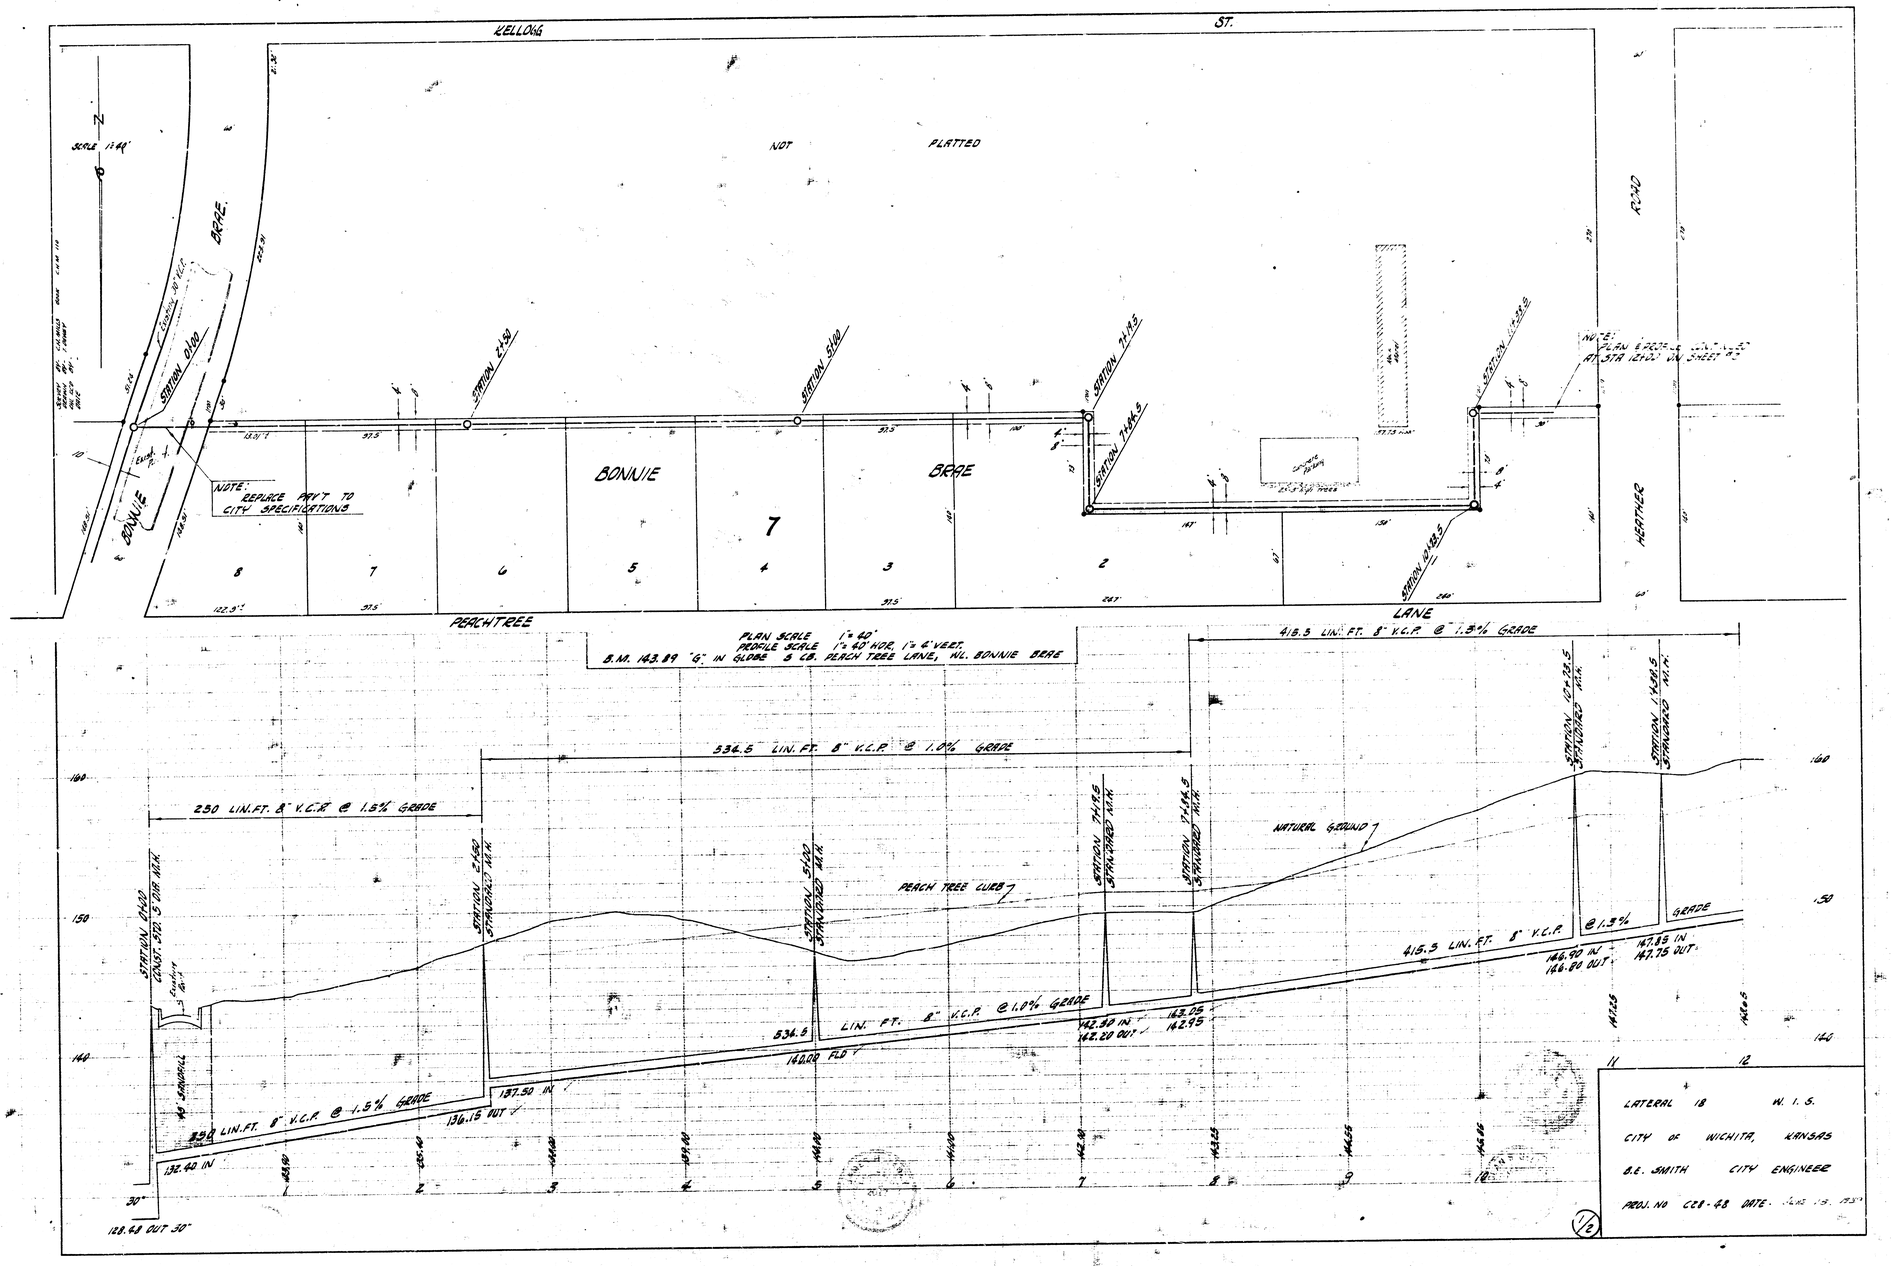
KELLOGG ST.
NOT PLATTED
BRAE
BONNIE
BRAE
7
PEACHTREE LANE
HEATHER ROAD
NOTE: REPLACE PAV'T TO CITY SPECIFICATIONS
PLAN SCALE 1" = 40'
PROFILE SCALE 1" = 40' HOR, 1" = 4' VERT.
B.M. 143.89 "G" IN GLOBE 5 LB. PEACH TREE LANE, WL. BONNIE BRAE
250 LIN. FT. 8" V.C.P. @ 1.5% GRADE
534.5 LIN. FT. 8" V.C.P. @ 1.0% GRADE
415.5 LIN. FT. 8" V.C.P. @ 1.3% GRADE
NATURAL GROUND
PEACH TREE CURB
STATION 0+00 CONST. STD. 5' DIA. M.H.
STATION 2+50 STANDARD M.H.
STATION 5+00 STANDARD M.H.
STATION 7+19.5 STANDARD M.H.
STATION 7+84.5 STANDARD M.H.
STATION 10+73.5 STANDARD M.H.
STATION 1+38.5 STANDARD M.H.
45 SANDFILL
132.40 IN
136.15 OUT
137.50 IN
140.00 FLD
142.30 IN
142.20 OUT
143.05
142.95
146.90 IN
146.80 OUT
147.85 IN
147.75 OUT
128.48 OUT 30"
LATERAL 18 W. I. S.
CITY OF WICHITA, KANSAS
B.E. SMITH CITY ENGINEER
PROJ. NO C28-48 DATE
1/2

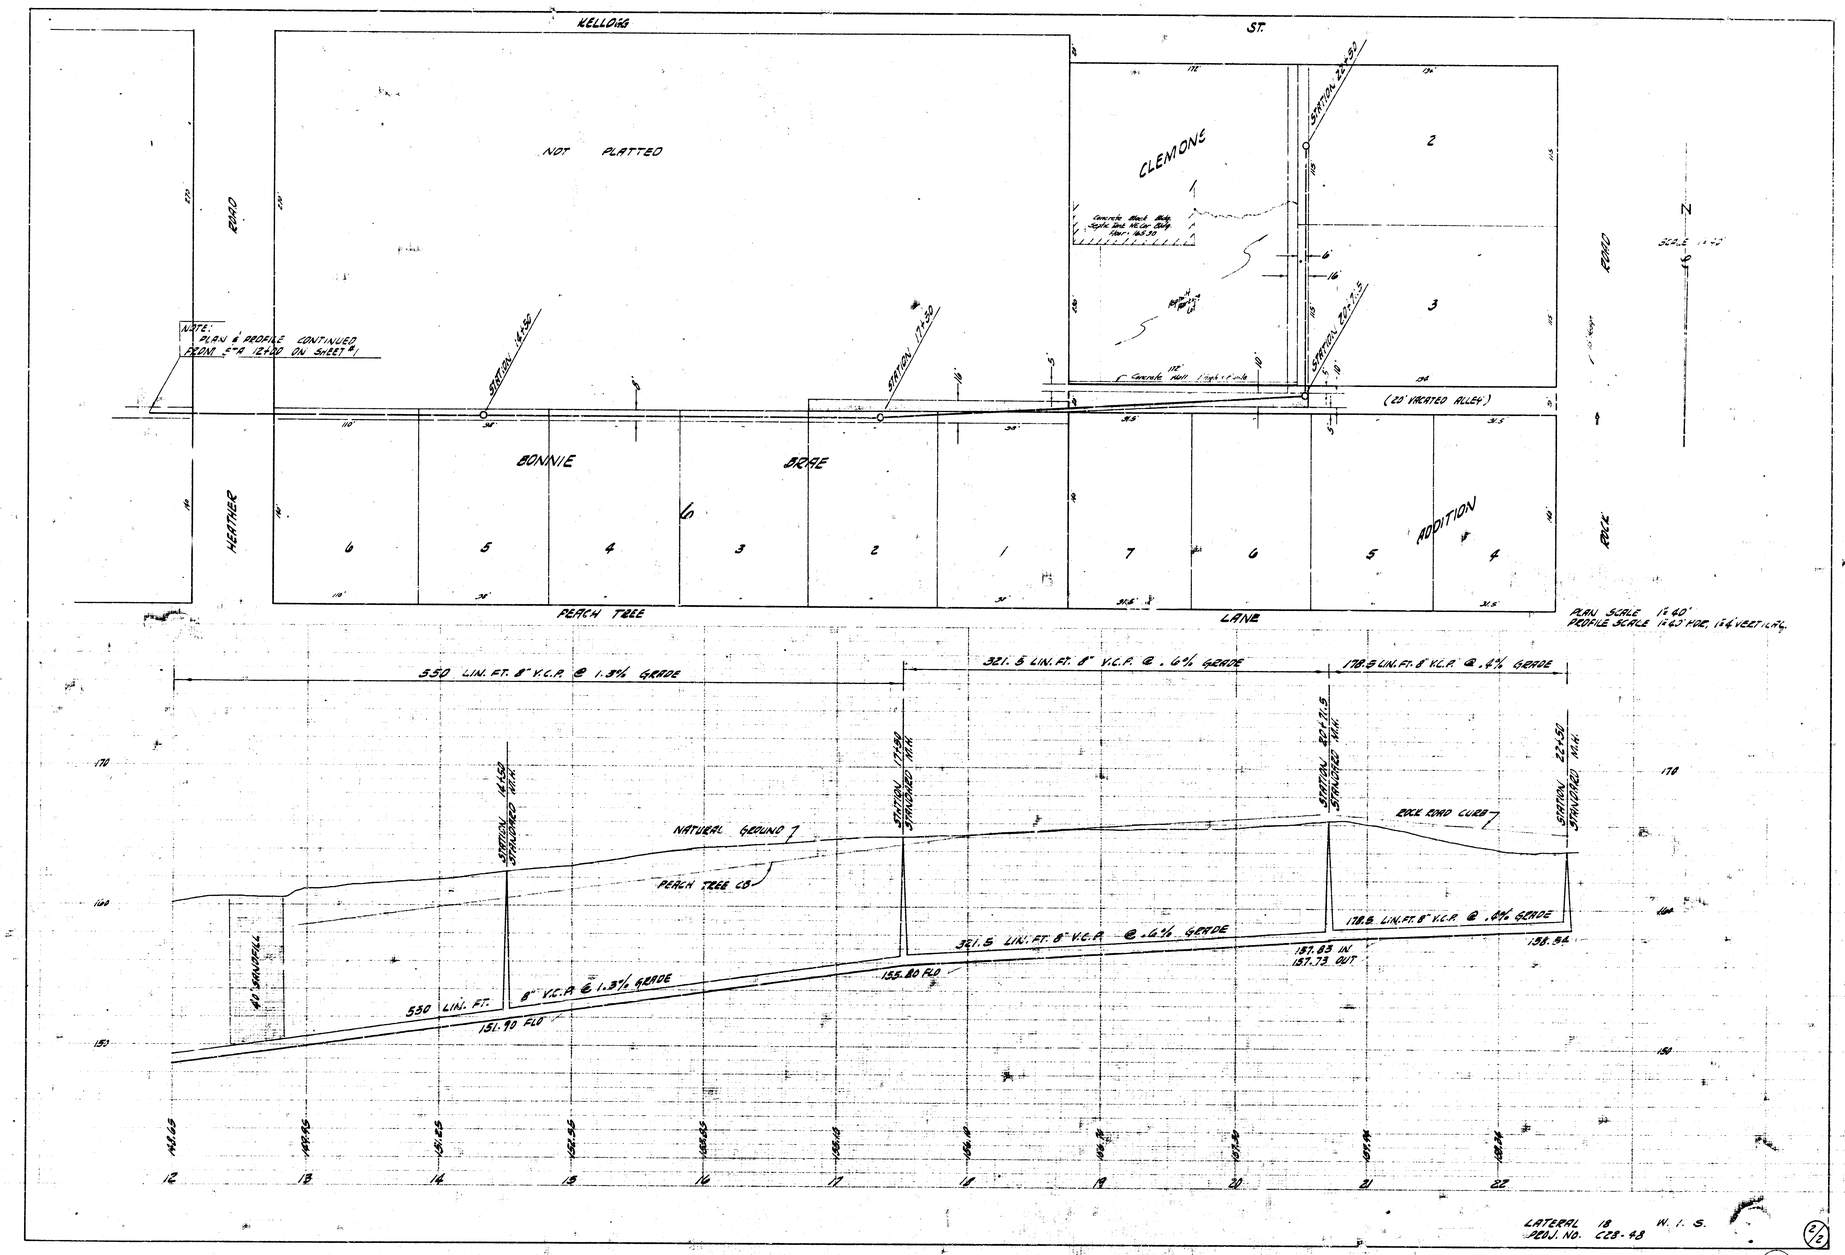
KELLOGG
ST.
NOT PLATTED
CLEMONS
ROAD
HEATHER
ROCK
BONNIE
BRAE
ADDITION
PEACH TREE
LANE
(20' VACATED ALLEY)
NOTE: PLAN & PROFILE CONTINUED FROM STA 12+00 ON SHEET #1
STATION 14+50
STATION 17+50
STATION 20+71.5
STATION 22+50
PLAN SCALE 1"=40'
PROFILE SCALE 1"=40' HOR, 1"=4' VERTICAL
550 LIN. FT. 8" V.C.P. @ 1.3% GRADE
321.5 LIN. FT. 8" V.C.P. @ .6% GRADE
178.5 LIN. FT. 8" V.C.P. @ .4% GRADE
NATURAL GROUND
PEACH TREE CO
ROCK ROAD CURB
40' SANDFILL
151.90 FLO
155.80 FLO
157.83 IN
157.73 OUT
158.54
LATERAL 18 W. I. S.
PROJ. NO. C28-48
2/2