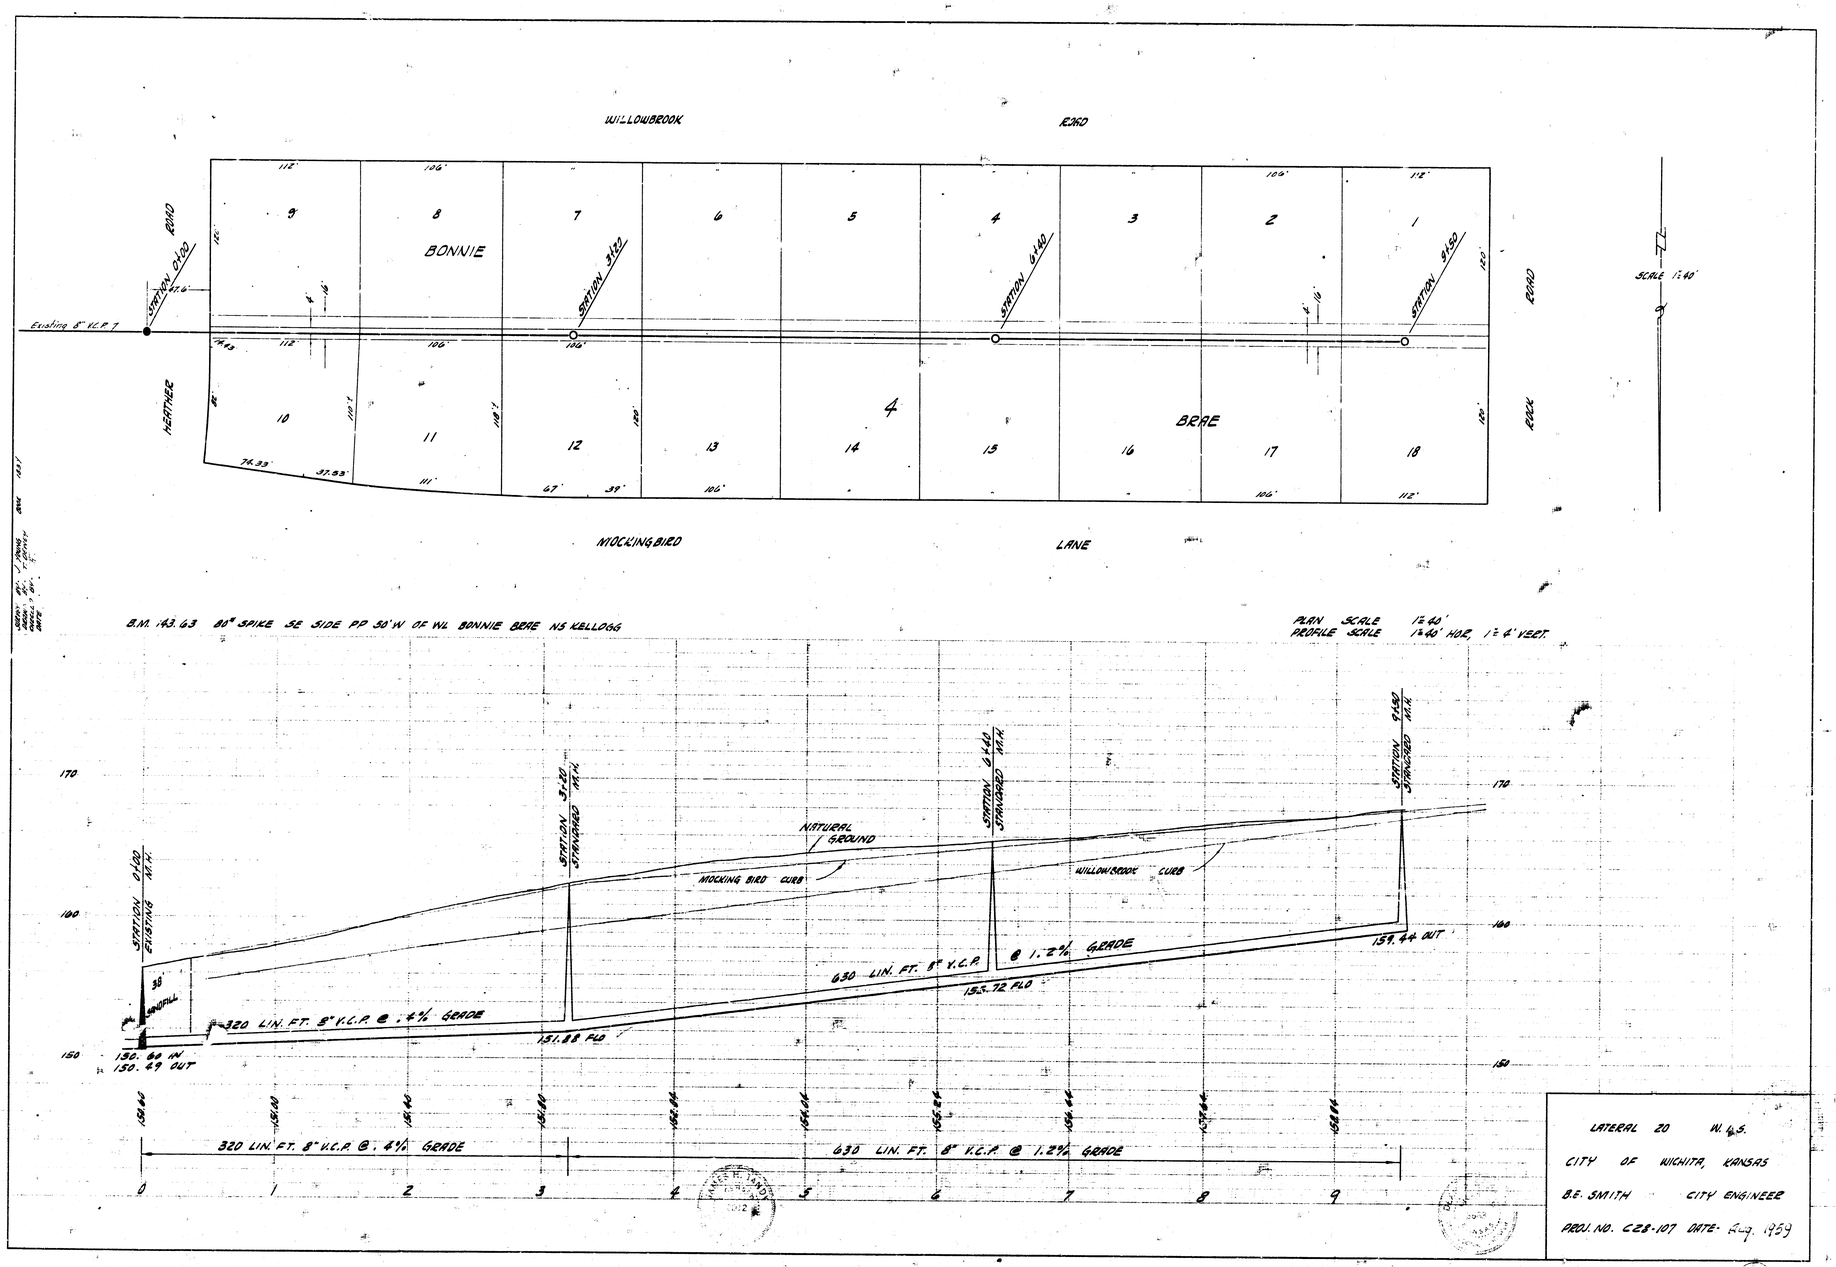

LATERAL 20 W.L.S.

CITY OF WICHITA, KANSAS

B.E. SMITH CITY ENGINEER

PROJ. NO. C28-107 DATE- Aug. 1959

0 4 4 (13)