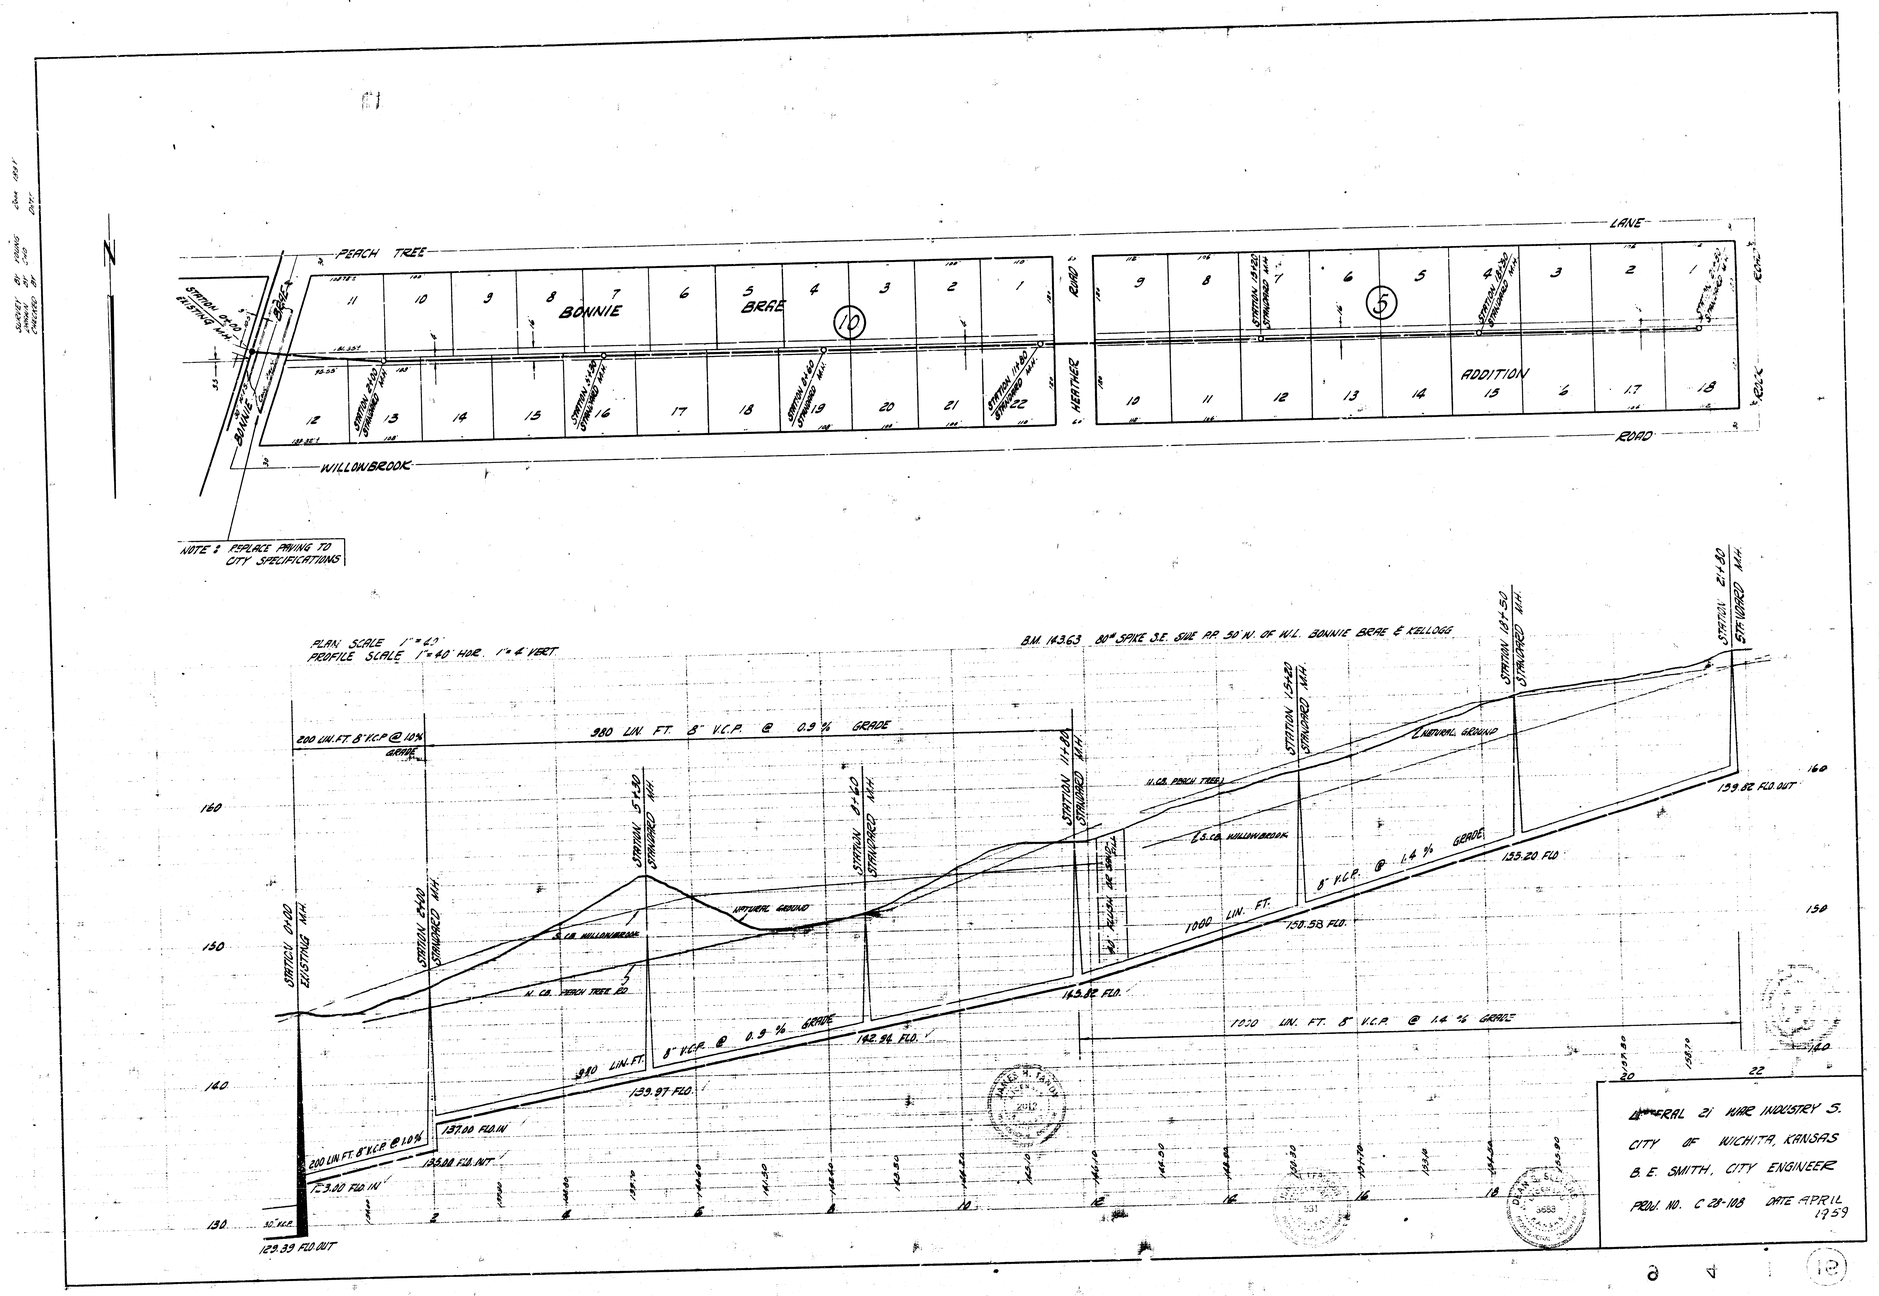

FEDERAL 21 WAR INDUSTRY S.
CITY OF WICHITA, KANSAS
B. E. SMITH, CITY ENGINEER
PROJ. NO. C 28-108 DATE APRIL 1959