U. S. 34

B.M. 120.649 R.R. Spk. E-side P. Pole on S.W. cor. Dugan Rd. & U. S. 54 Highway
B.M. 122.04 "O" on conc. base Light Pole S.E. cor. Hudson Sta. N.W. cor. Dugan Rd. & U.S.54 Hwy. HIGHWAY
B.M. 130.53 R.R. Spk. N. face P.P. N.W. S. of SW cor Western 3rd. Addn. Land 0 west Bldg. 6730 W. Kellogg.
B.M. 130.534 R.R. Spk. N. ft. P.P. 11 ft. S. of S.W. cor. Western 3rd Addn.

KELLOGG DRIVE

DUGAN ROAD

DOOLITTLE ADDITION

WESTERN 3RD. ADDITION

BUILDING

Hudson Station Bldg.

Hudson Oil Co.
P. O. Box 3998
Kansas City, Kansas
66103

Frank E. Woelf
6439 W. Kellogg
67203

Sporting goods Bldg.

Mobile office

R.R. with yard light

Underground cable

NOTE:
The removal of the 8"-44 structure is to be ordered by the engineer.

Sta. 0+00.0
Exist. M.H.
Exist. 8"-44 Stub west

Sta. 1+05.0
Const. Std. M.H.
Type "A"

Sta. 4+20.0
Const. Std. M.H.
Type "A"

Sta. 7+39.0
Const. Std. M.H.
Type "A"

Sta. 10+40.0
Const. Std. M.H.
Type "A"

Dedicated 10' Easement

Wheat Field

Henry B. Quaco
& Rogers E. Fazzino
5578 E. Central Ave.
Wichita, Kansas

Asphalt Surface

Gravel Parking

Conc. Parking

8" Vit. Clay Pipe

TAFT AVE.

Sta. 0+00.0
Exist. M.H.
Exist 8"-44 Stub west

Sta. 1+05.0 Const.
Std. M.H. Type "A"

Sta. 4+20.0 Const.
Std. M.H. Type "A"

Sta. 7+39.0 Const.
Std. M.H. Type "A"

Sta. 10+40.0 Const.
Std. M.H. Type "A"

Ground
Elev. N.W. cor.
Conc. Parking lot

Gravel Surface

Natural ground


8" Clay Pipe

0.40 % grade

1.10 % grade

996 Lin. ft. of 8" Clay Pipe

LAT. 31, S. W. INTERCEPTOR SEWER
CITY OF WICHITA, KANSAS
R. W. LINN — CITY ENGINEER
NOV. 1971 PROJECT NO. DBKL569063

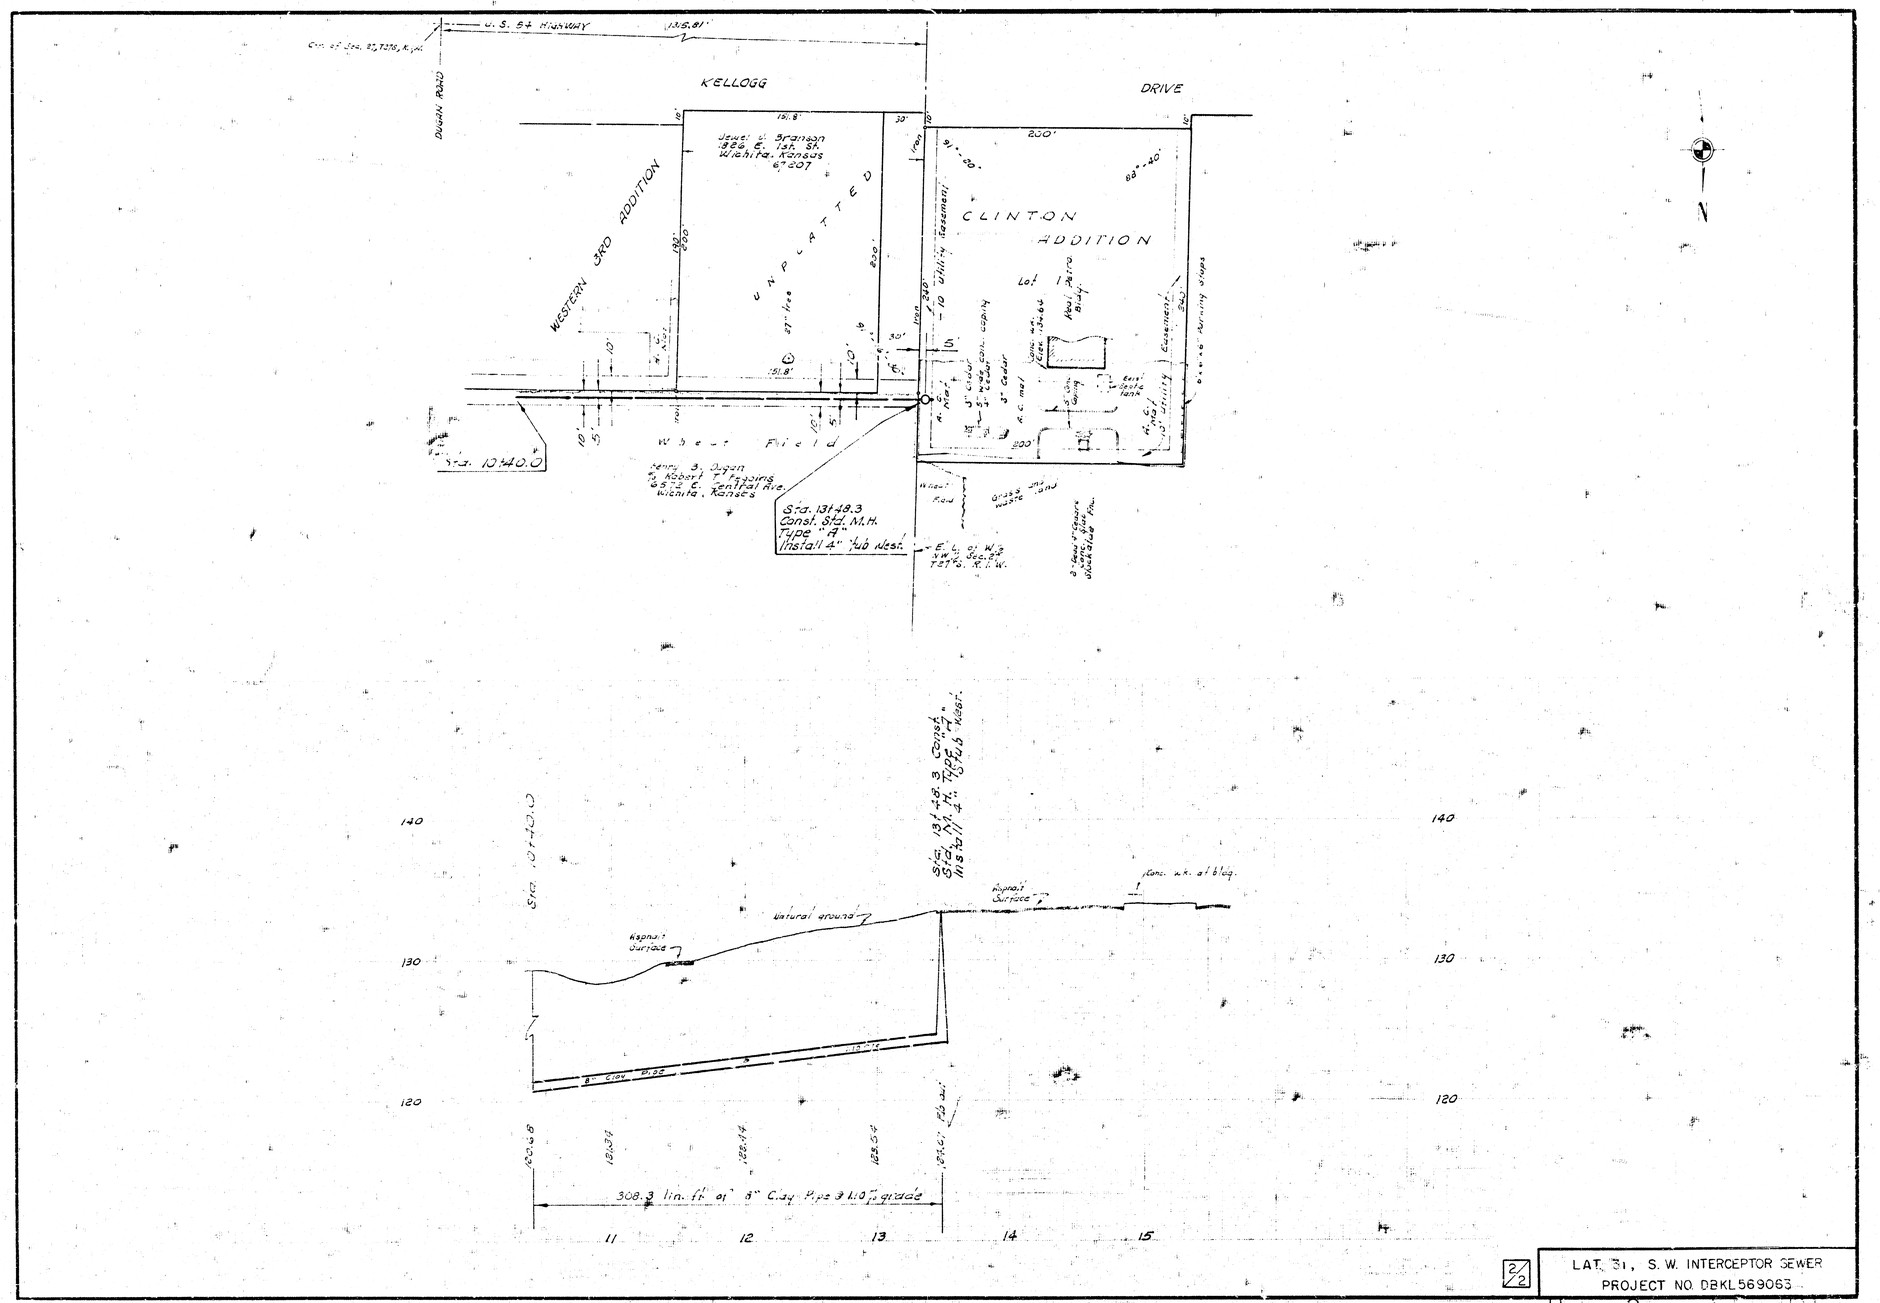

2/2

LAT. 31, S.W. INTERCEPTOR SEWER
PROJECT NO. DBKL569063