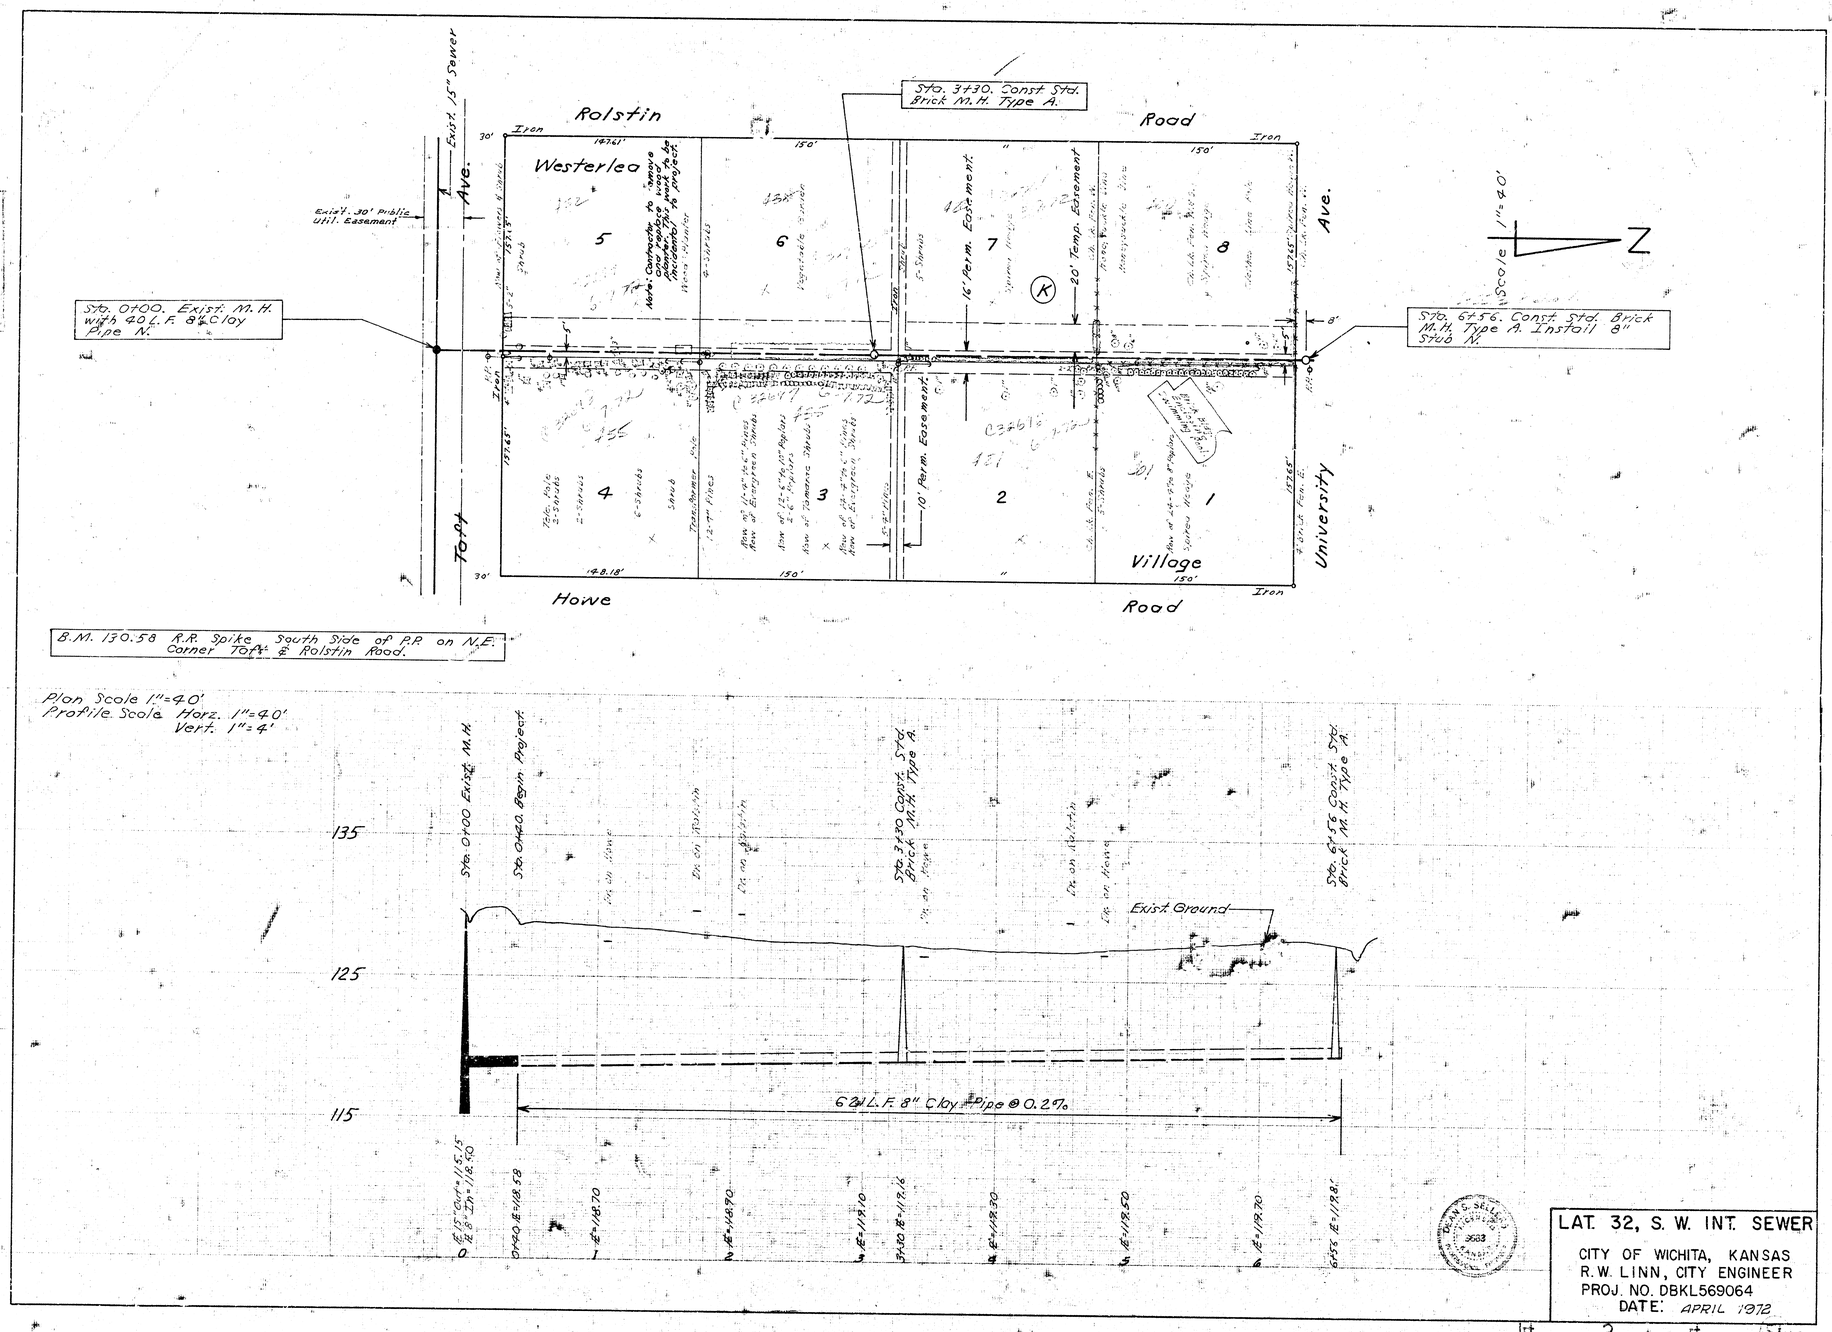

Sta. 3+30. Const Std. Brick M.H. Type A.
Rolstin
Road
Iron
Westerlea
Ave.
Exist. 15" Sewer
Exist. 30' Public Util. Easement
Note: Contractor to remove and replace concrete pavement damaged by project.
Sta. 0+00. Exist. M.H. with 20 L.F. 8" Clay Pipe N.
Sta. 6+56. Const. Std. Brick M.H. Type A. Install 8" Stub N.
16' Perm. Easement
20' Temp. Easement
10' Perm. Easement
8'
5'
5
6
7
8
4
3
2
1
Toft
Ave.
University
Village
Howe
Road
Iron
1" = 40'
N
B.M. 130.58 R.R. Spike South Side of P.P. on N.E. Corner Toft & Rolstin Road.
Plan Scale 1"=40'
Profile Scale Horz. 1"=40'
Vert. 1"=4'
Sta. 0+00 Exist. M.H.
Sta. 0+20 Begin Project
Sta. 3+30 Const. Std. Brick M.H. Type A
Sta. 6+56 Const. Std. Brick M.H. Type A
Exist. Ground
135
125
115
624 L.F. 8" Clay Pipe @ 0.2%
E 5" Cut = 115.15
E 8" Cut = 118.90
0+20 E=118.58
1+00 E=118.70
2+00 E=118.90
3+00 E=119.10
3+30 E=119.16
4+00 E=119.30
5+00 E=119.50
6+00 E=119.70
6+56 E=119.81
0
1
2
3
4
5
6
KANS. SEAL
3683
LAT. 32, S. W. INT. SEWER
CITY OF WICHITA, KANSAS
R. W. LINN, CITY ENGINEER
PROJ. NO. DBKL569064
DATE: APRIL 1972