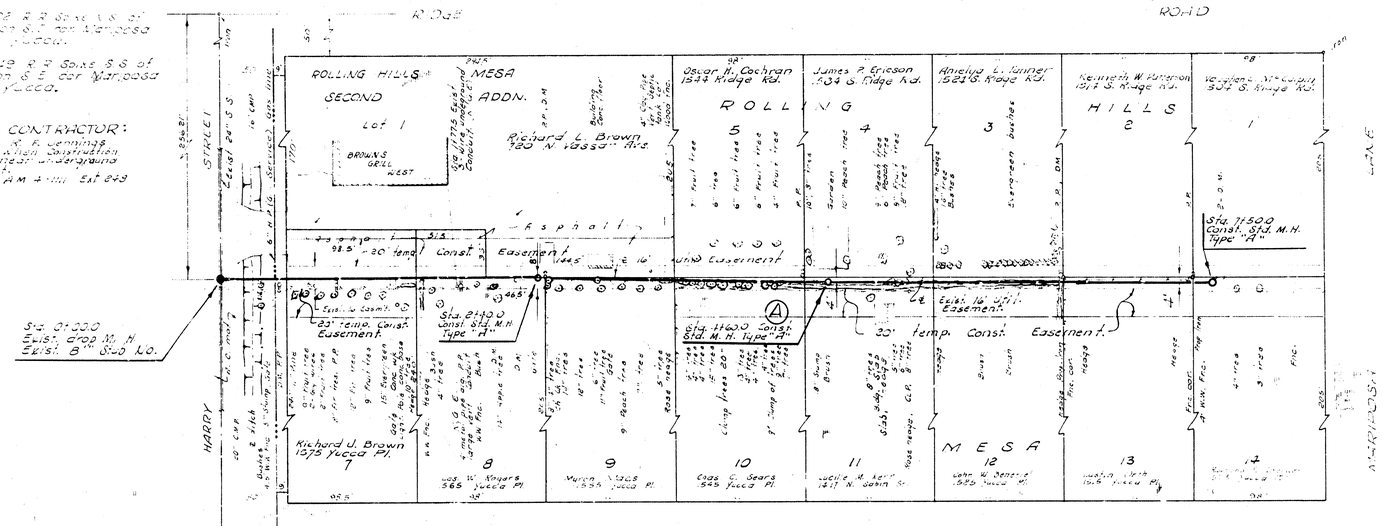

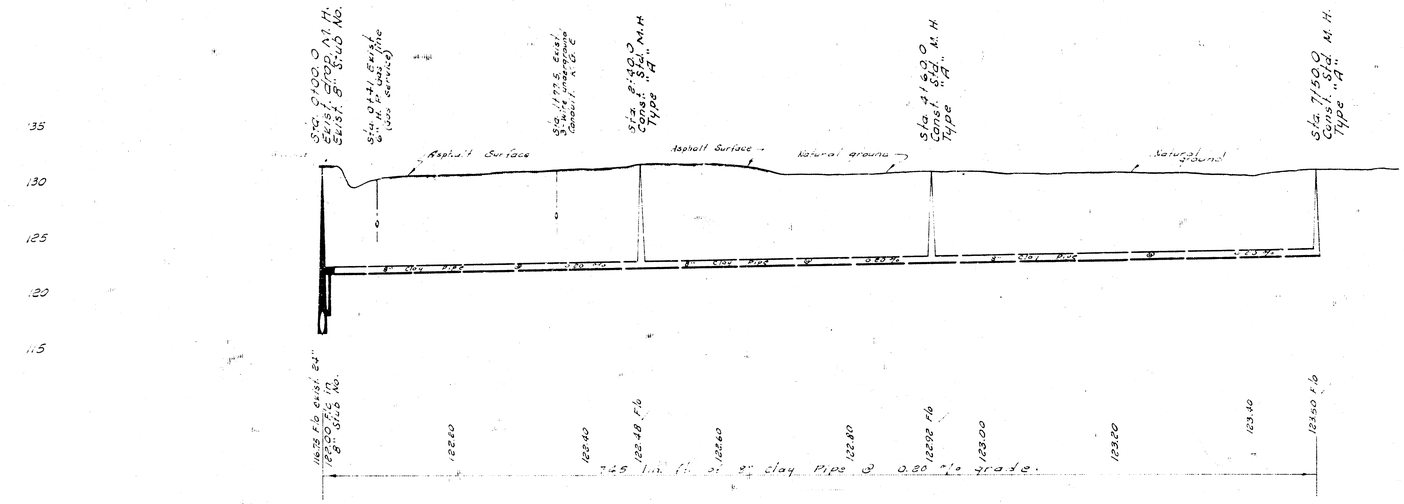

LAT. 41, S.W. INTERCEPTOR SEWER
CITY OF WICHITA, KANSAS
R. W. LINN — CITY ENGINEER
MAR. 1972 PROJECT NO. DdKL 5 71C12