BM 162.90 ▫ Top CB S. Side 16th St., 20' E. of EC Rutgers.
BM 155.83 Yellow Post Approx. 20' E. of WC. of Westlink Rd. on S.C. 16th St.


Scale:
Plan 1" = 20'
Profile 1" = 20' Hor.
1" = 5' Vert.


Sta. 0+00 Begin 8" Pipe
Sta. 0+49.3 Constr. Std. MH. Type 'A' or 'C'. 8" Stub E.
Sta. 3+80 Constr. Std MH. Type 'A' or 'C'.
Sta. 7+08.2 Constr. Std MH Type 'A' or 'C'.
35' Utility Easement
WESTLINK
16TH ST.
VILLAGE
14TH
ADDITION
(19)
(21)
2 1 8 7 6 5 4 3 2 1
10' Utility Easement
20' Utility Easement
Proposed SWS
PARKDALE
12" Water
Sta. 0+00 Begin 8" Pipe
16 Wh St.
Sta. 0+49.3 Constr. Std MH Type 'A' or 'C'. 8" Stub E.
Sta. 3+80 Constr. Std MH Type 'A' or 'C'.
Sta. 7+08.2 Constr. Std MH Type 'A' or 'C'.
165.89 Top
W. Cb. Parkdale
21" SWS
Existg Ground
155
150
145
140
8" A.B.S. Composite Pipe @ + 0.25 %
0 — 147.30 Flo.
1 — 147.55 Flo.
2 — 147.80 Flo.
3 — 148.05 Flo.
4 — 148.30 Flo.
5 — 148.55 Flo.
6 — 148.80 Flo.
7 — 149.05 Flo. out, 149.15 Flo. in
147.42 Flo. N & S. 147.32 Flo. E.

NOTE: FIELD ENGINEER SHALL SET TOPS OF MANHOLES TO MATCH PROPOSED FINISHED GRADE AS DETERMINED BY THE DEVELOPER.

Lat. 107
Southwest Interceptor
City of Wichita, KS.
R. W. Linn City Engineer
Project No.
446-76-245-80377-000-000-001
Date _____
1/2

FILMED FROM THE BEST AVAILABLE COPY

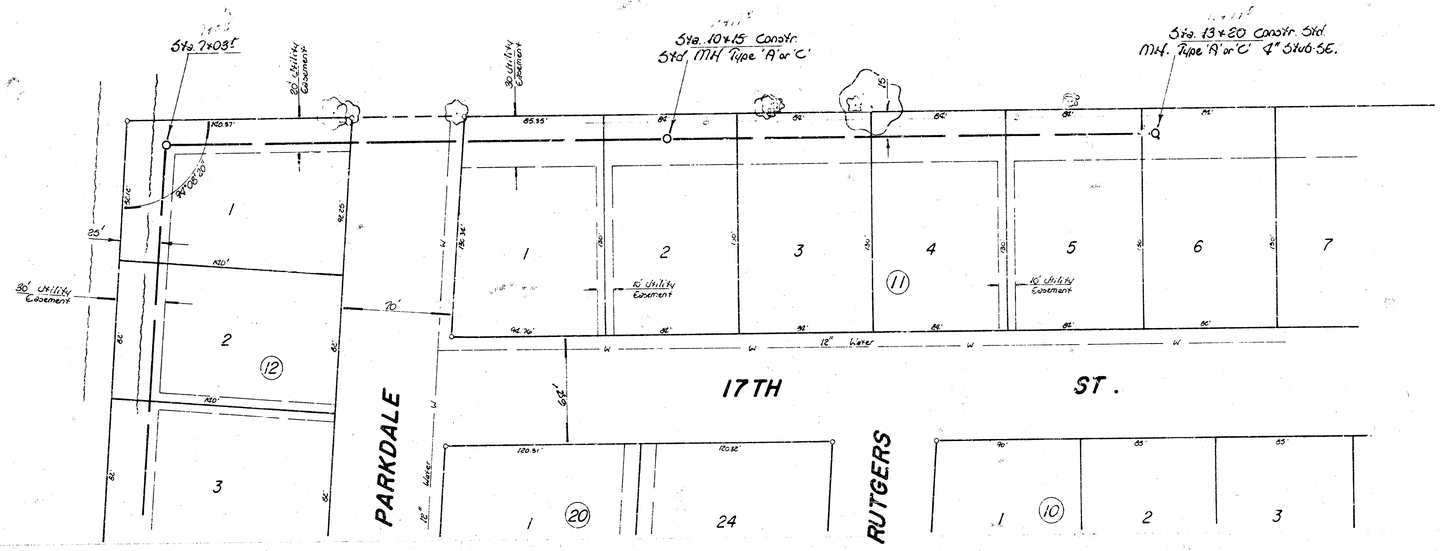

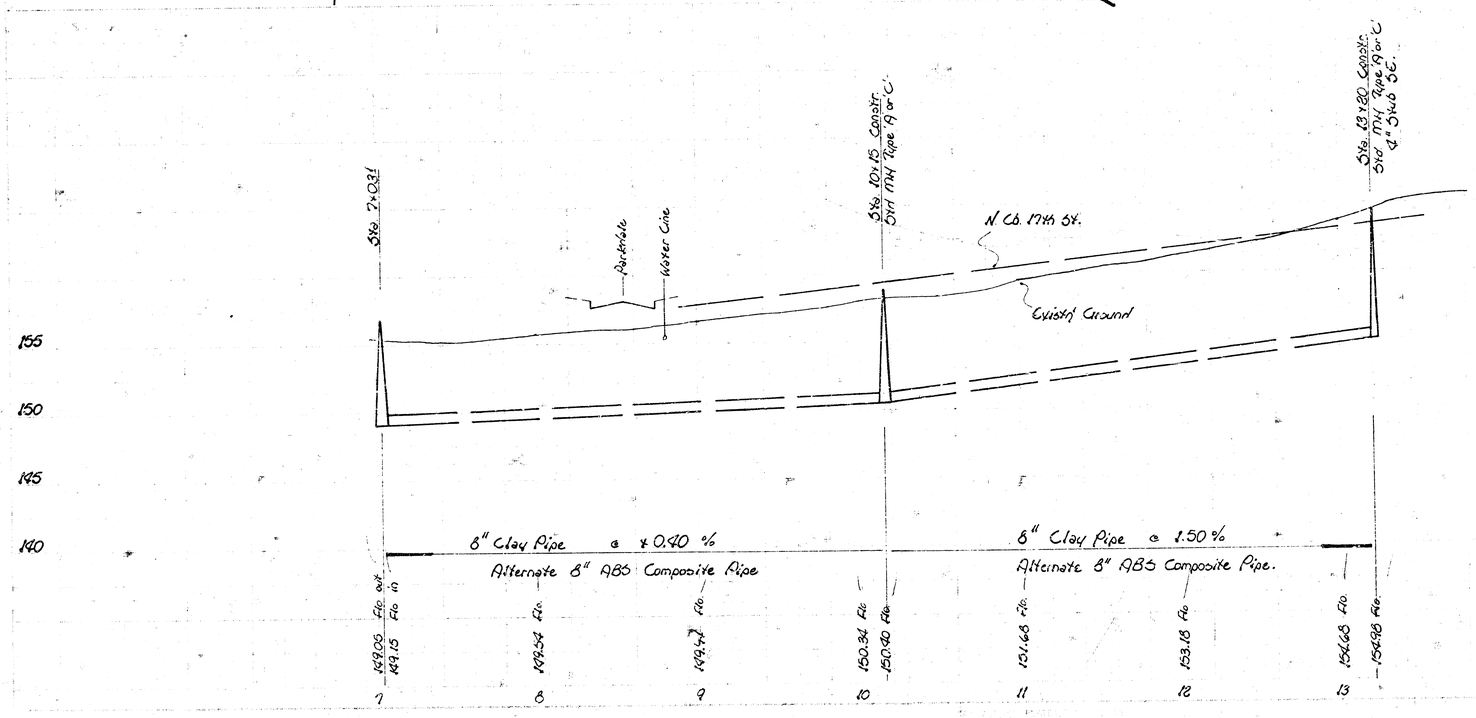

3/2

14 4 5 10

FILMED FROM THE BEST AVAILABLE COPY