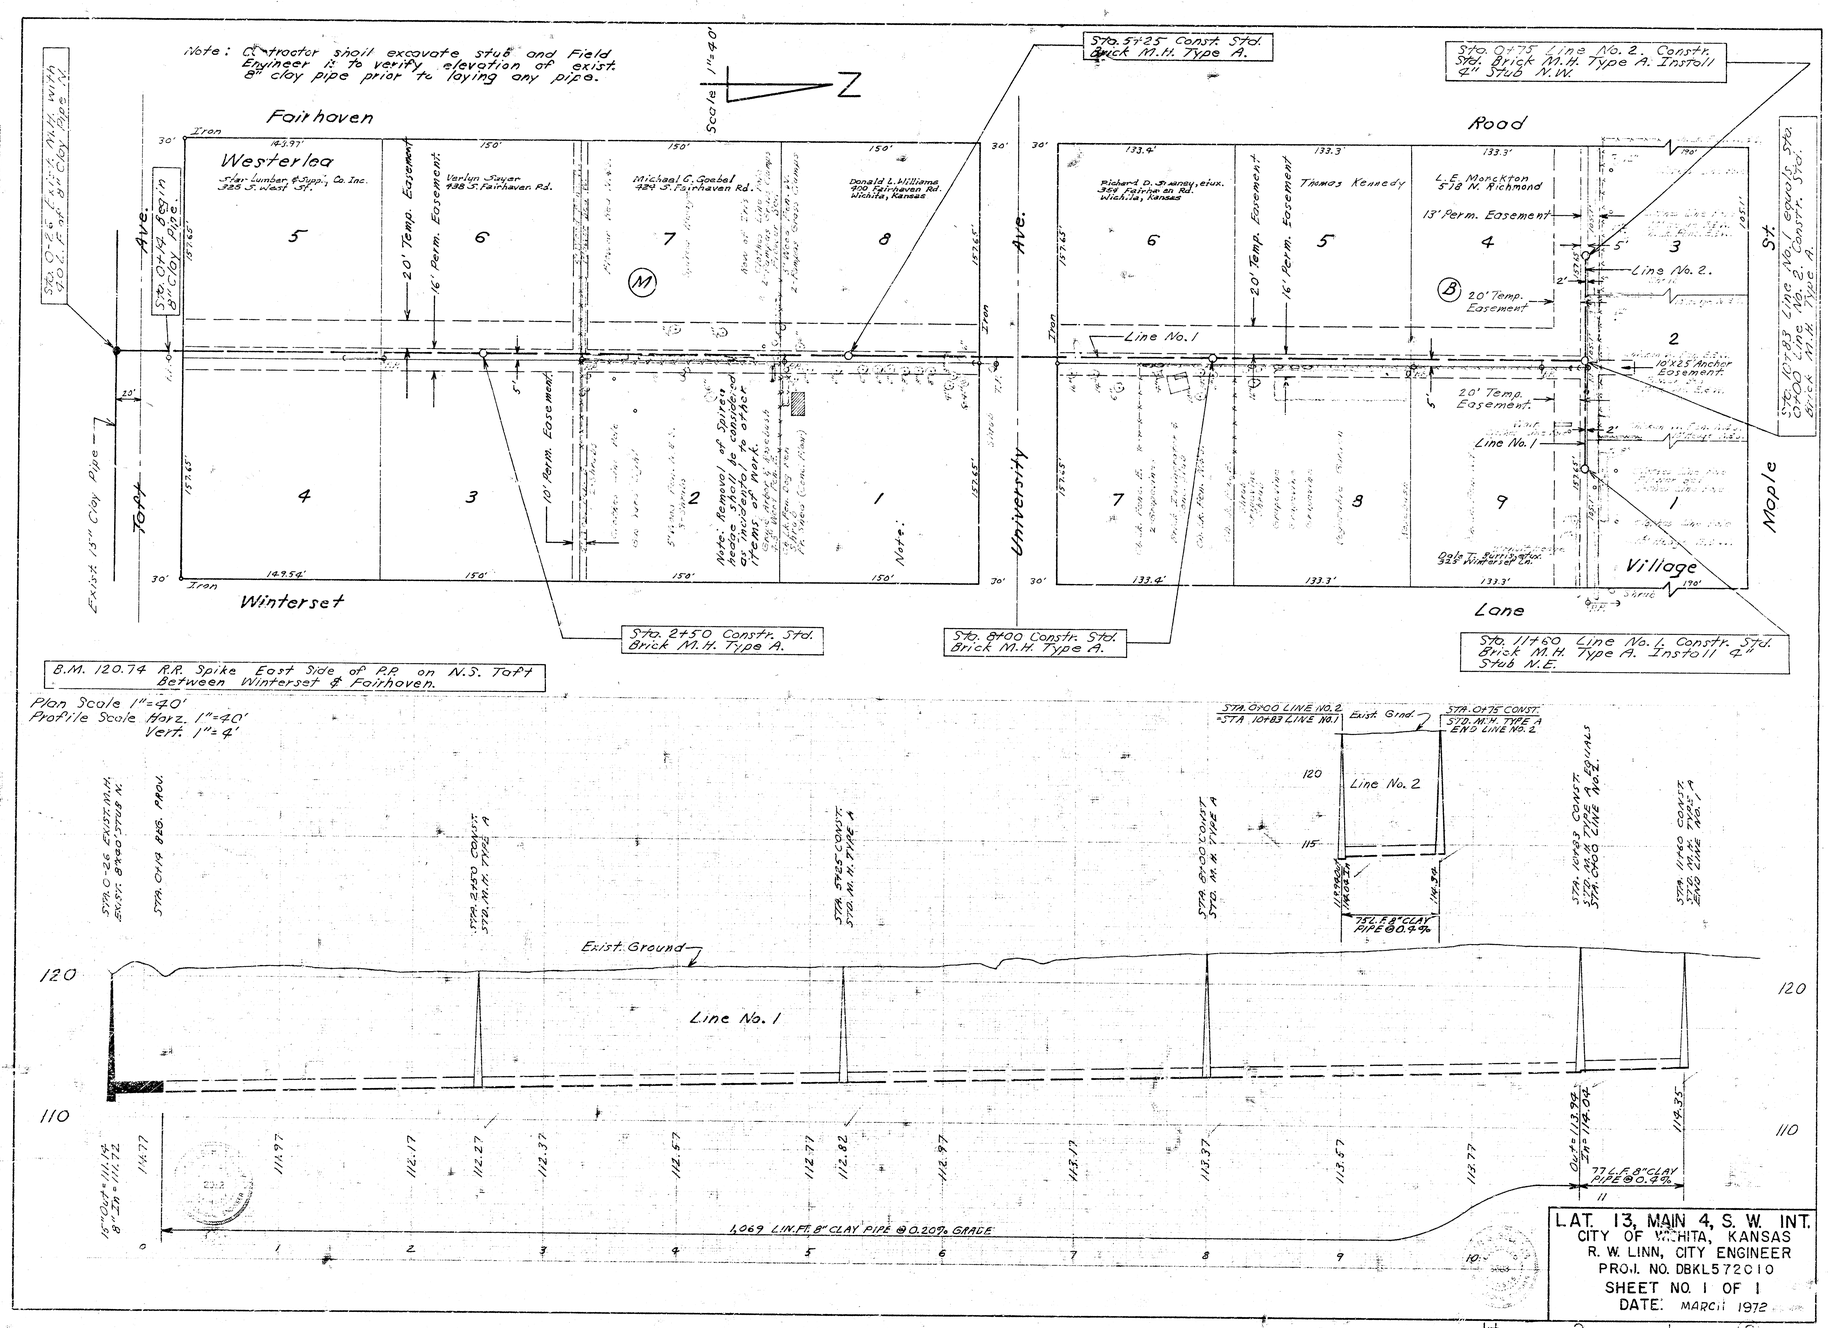

L.A.T. 13, MAIN 4, S.W. INT.
CITY OF WICHITA, KANSAS
R. W. LINN, CITY ENGINEER
PROJ. NO. DBKL572010
SHEET NO. 1 OF 1
DATE: MARCH 1972