


DIST. 8, S.S. 12
WICHITA, KANSAS

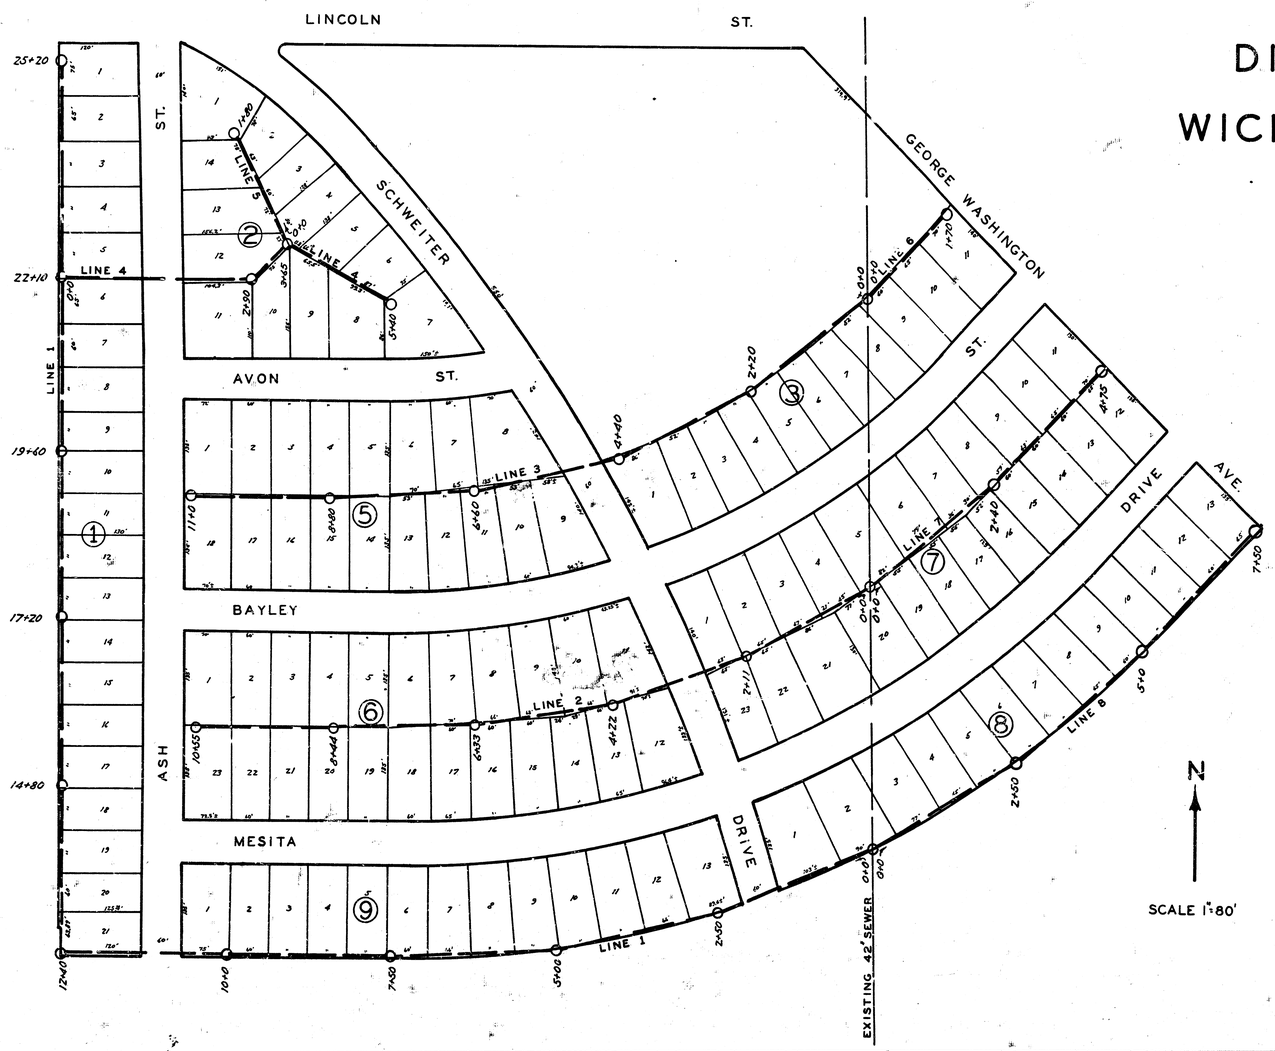


ENGINEERING DEPARTMENT
CITY OF WICHITA, KANSAS.
P.L. BROCKWAY CITY ENGINEER
DESIGN- B.E. SMITH- OFFICE ENGINEER
MARCH 1941

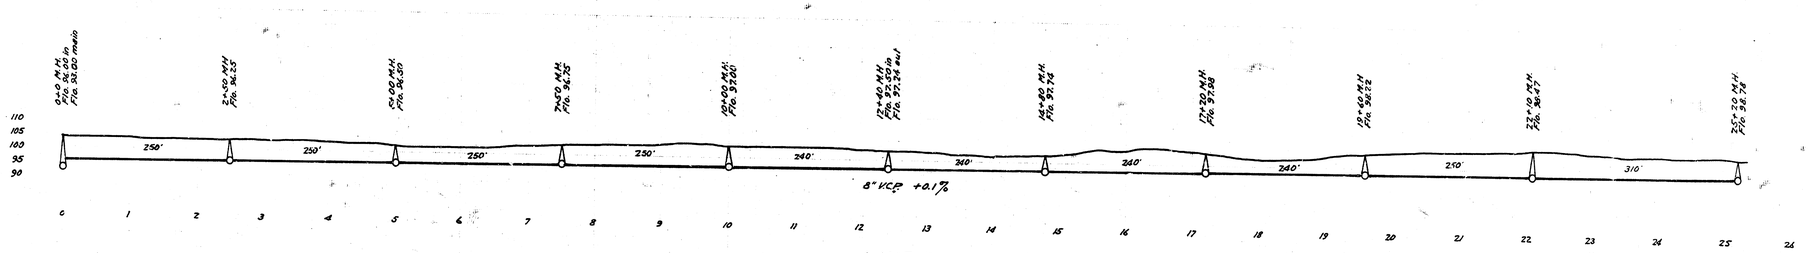


LINE 1

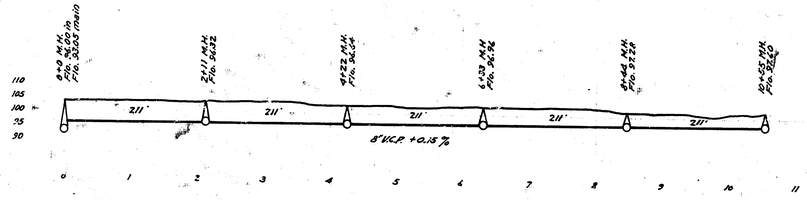


LINE 2

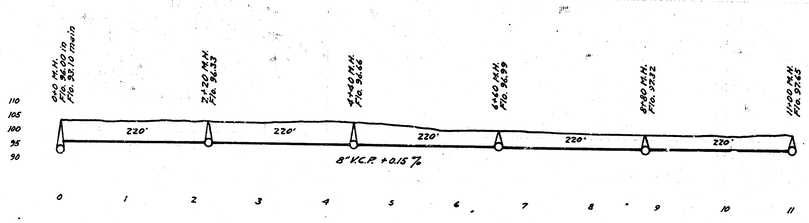


LINE 3

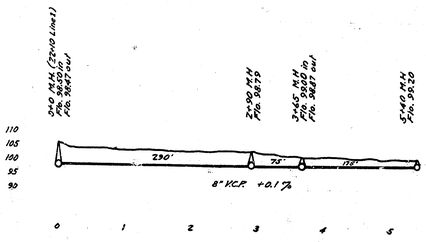


LINE 4

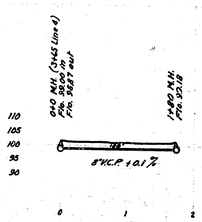


LINE 5

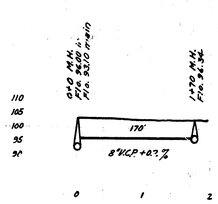

LINE 6

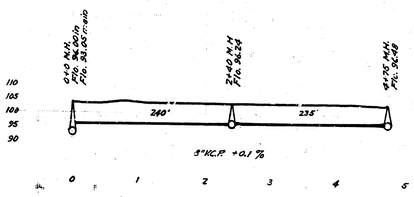

LINE 7

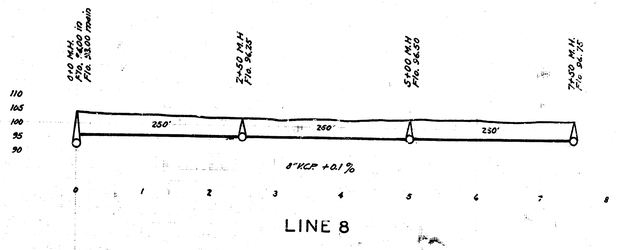

LINE 8

B.M. 106.77 - W. end S.W. wing Conc. Bridge Lincoln St. & Canal.

DIST. 8, S.S. 12

WICHITA, KANSAS

e a 5 18