
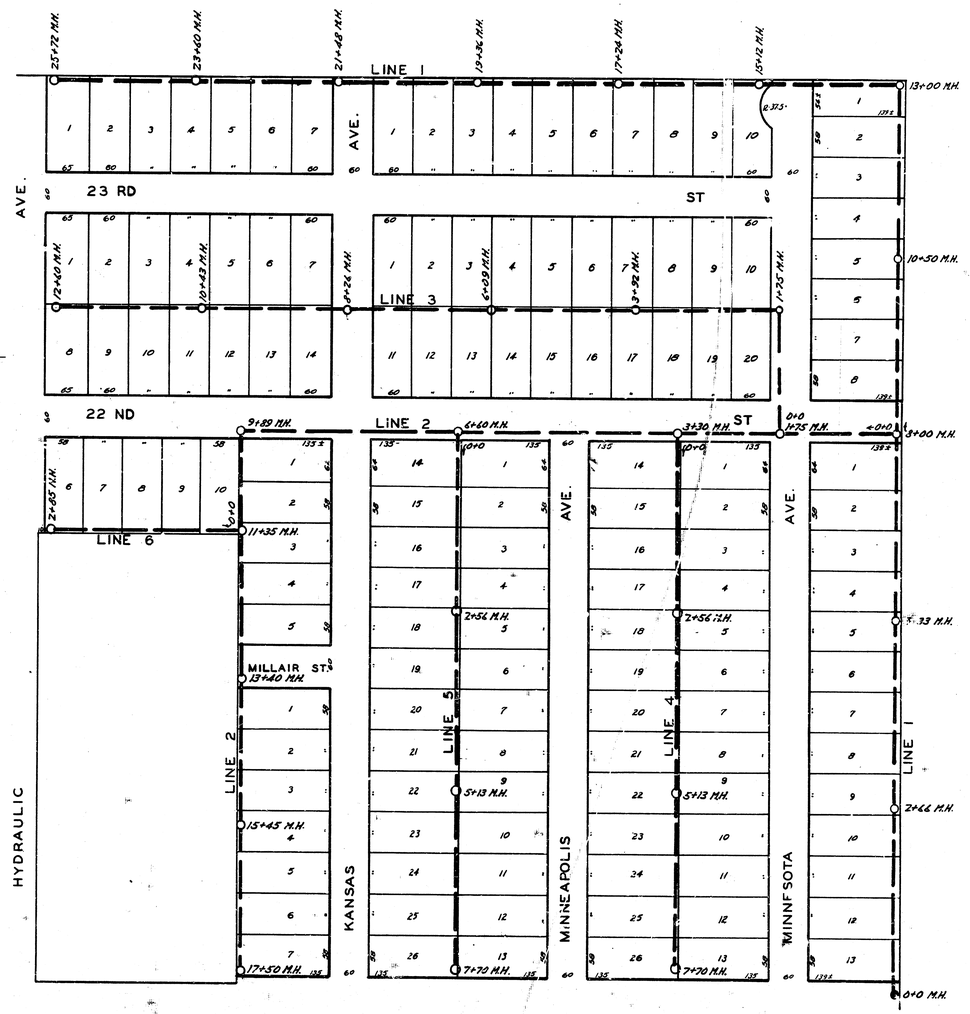


LAT. 1 DIST. T. S.S. 12
WICHITA, KANSAS

ENGINEERING DEPARTMENT
CITY OF WICHITA, KANSAS
P.L. BROCKWAY CITY ENGINEER
B.E. SMITH ENGINEER OF DESIGN
JULY 1941 SCALE 1"=80'

1/2

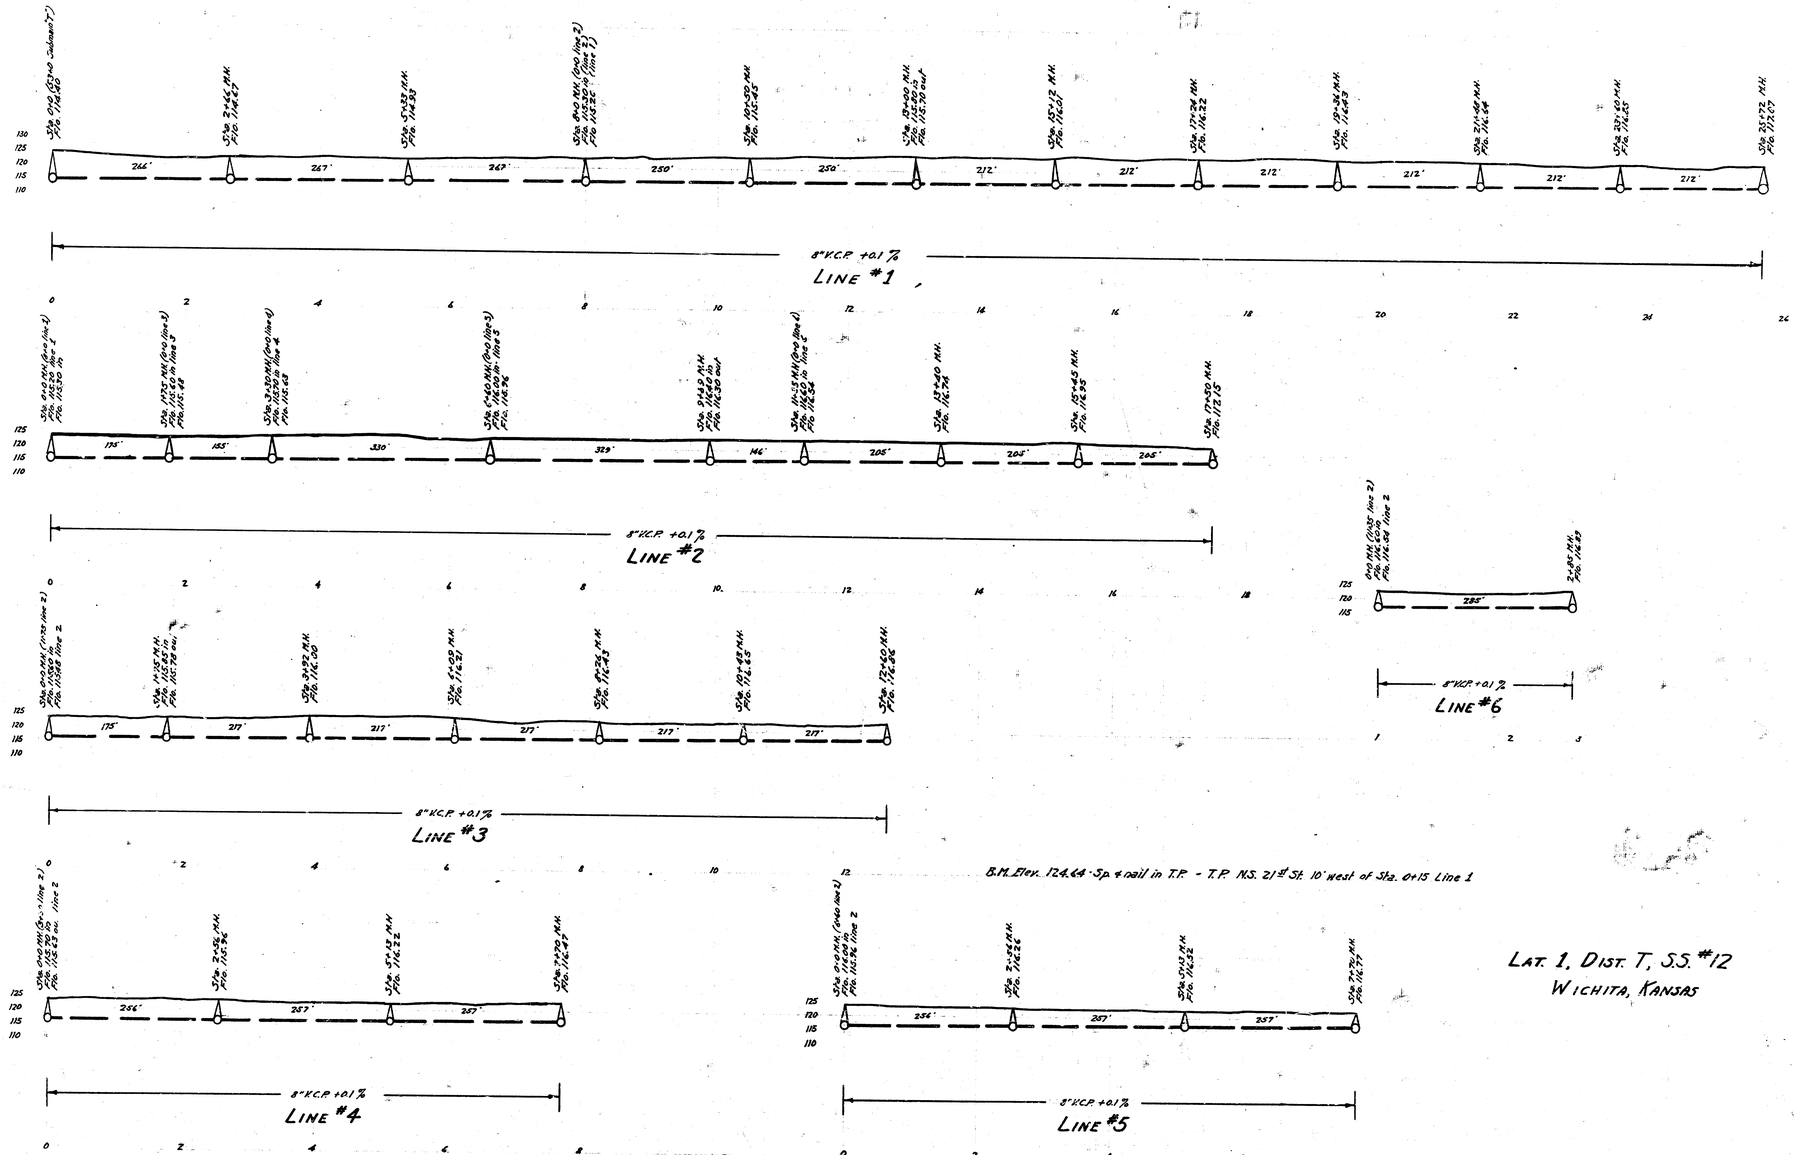

LAT. 1, DIST. T, S.S. #12
WICHITA, KANSAS