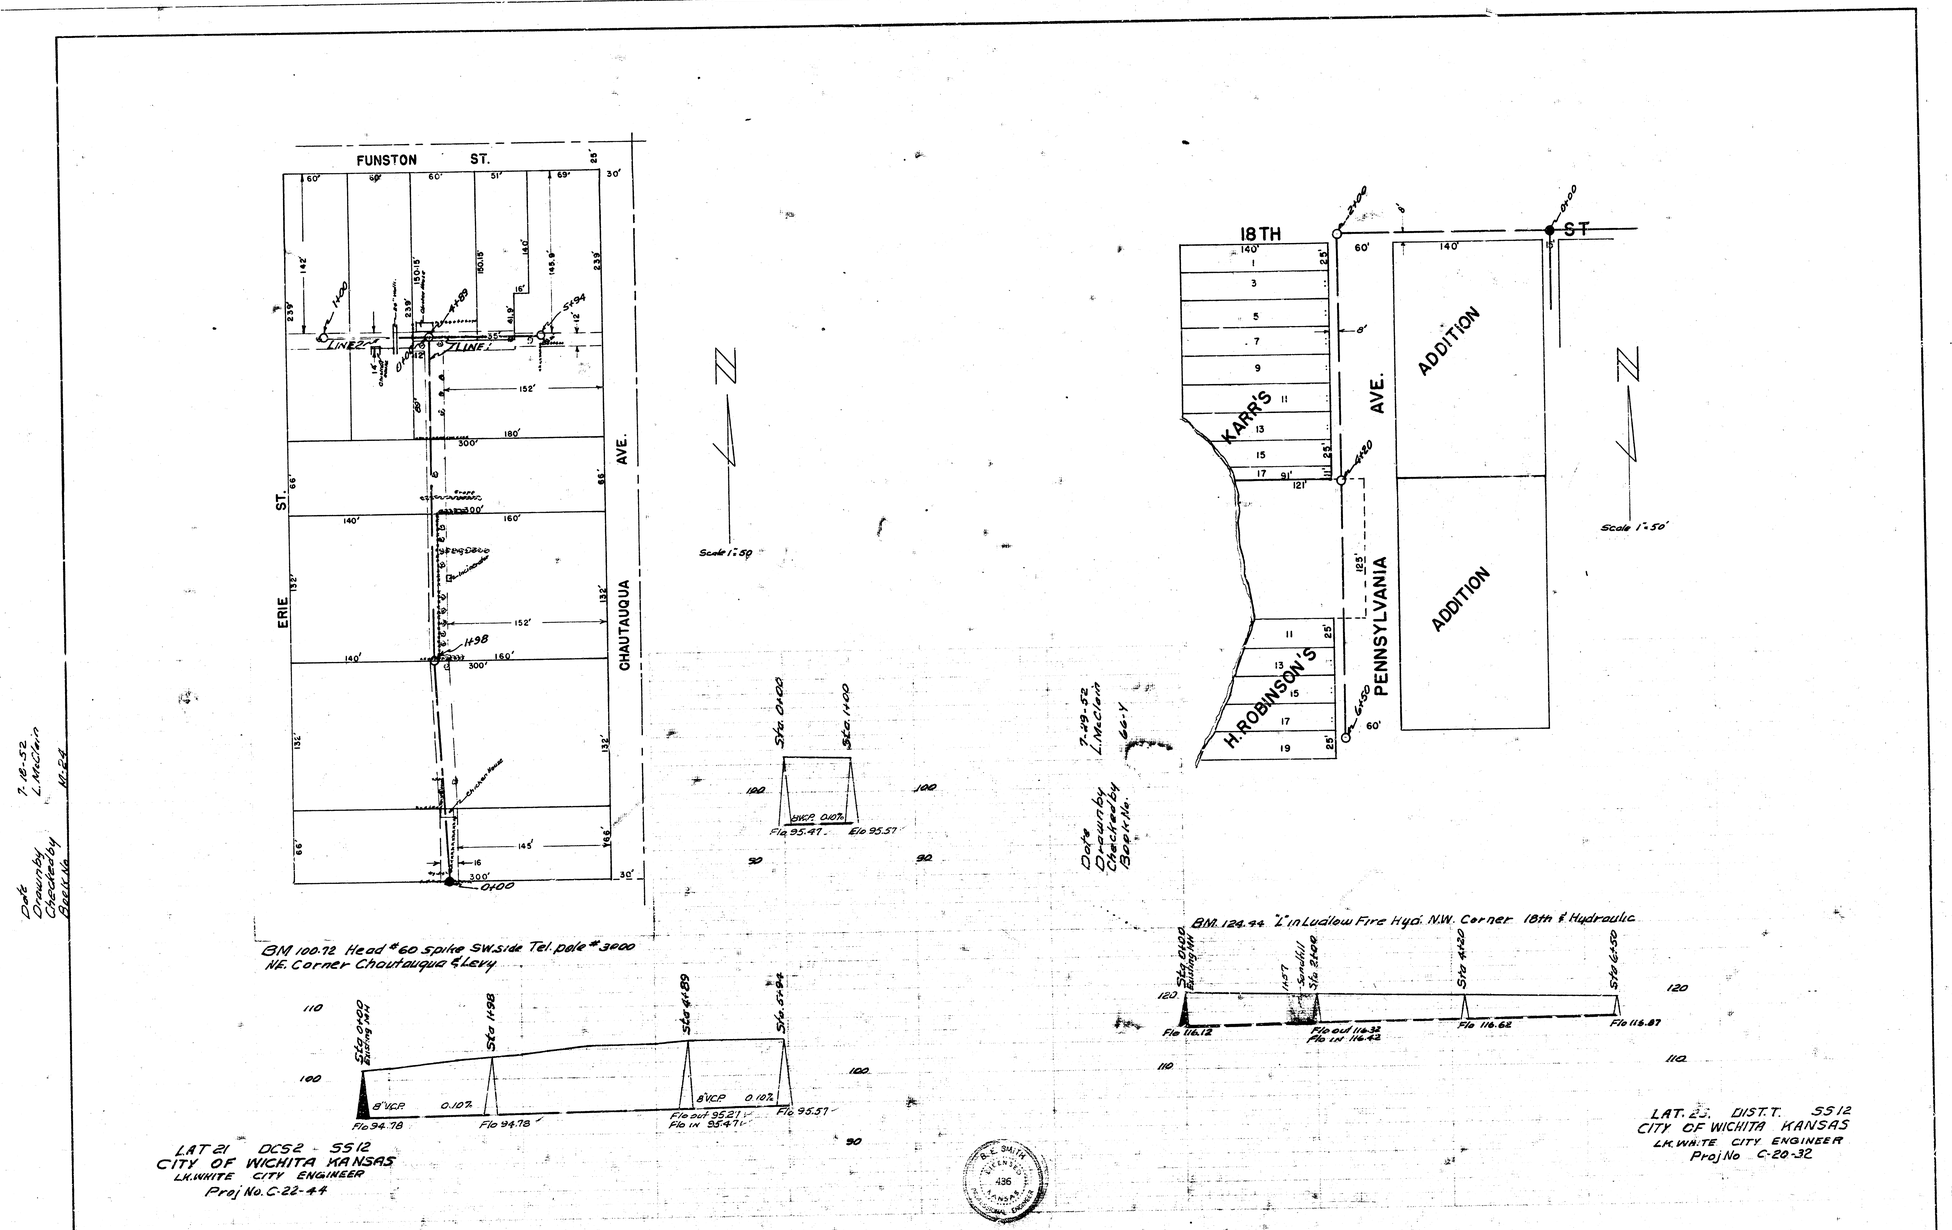
FUNSTON ST.
ERIE ST.
CHAUTAUQUA AVE.
LINE 2
LINE 1
Scale 1"=50'
BM 100.72 Head #60 spike SW.side Tel. pole #3000
NE. Corner Chautauqua & Levy
Sta. 0+00
Sta. 1+00
8"VCP 0.10%
Flo 95.47
Flo 95.57
Sta 0+00 Existing MH
Sta 1+98
Sta 4+89
Sta 5+94
8"VCP 0.10%
Flo 94.78
Flo 94.78
Flo out 95.21
Flo in 95.47
Flo 95.57
LAT 21 DCS2 - SS12
CITY OF WICHITA KANSAS
LK.WHITE CITY ENGINEER
Proj No. C-22-44
Date 7-18-52
Drawn by L.McClain
Checked by
Book No. 11-24
18TH ST
KARR'S
H.ROBINSON'S
PENNSYLVANIA AVE.
ADDITION
ADDITION
Scale 1"=50'
Date 7-29-52
Drawn by L.McClain
Checked by
Book No. 66-Y
BM. 124.44 "L" in Ludlow Fire Hyd. N.W. Corner 18th & Hydraulic
Sta 0+00 Existing MH
Sta 2+00
Sta 4+20
Sta 6+50
Flo 116.12
Flo out 116.32
Flo in 116.42
Flo 116.62
Flo 116.87
LAT. 23. DIST.T. SS12
CITY OF WICHITA KANSAS
LK.WHITE CITY ENGINEER
Proj No C-20-32
B. E. SMITH
LICENSED
436
KANSAS
REGISTERED ENGINEER