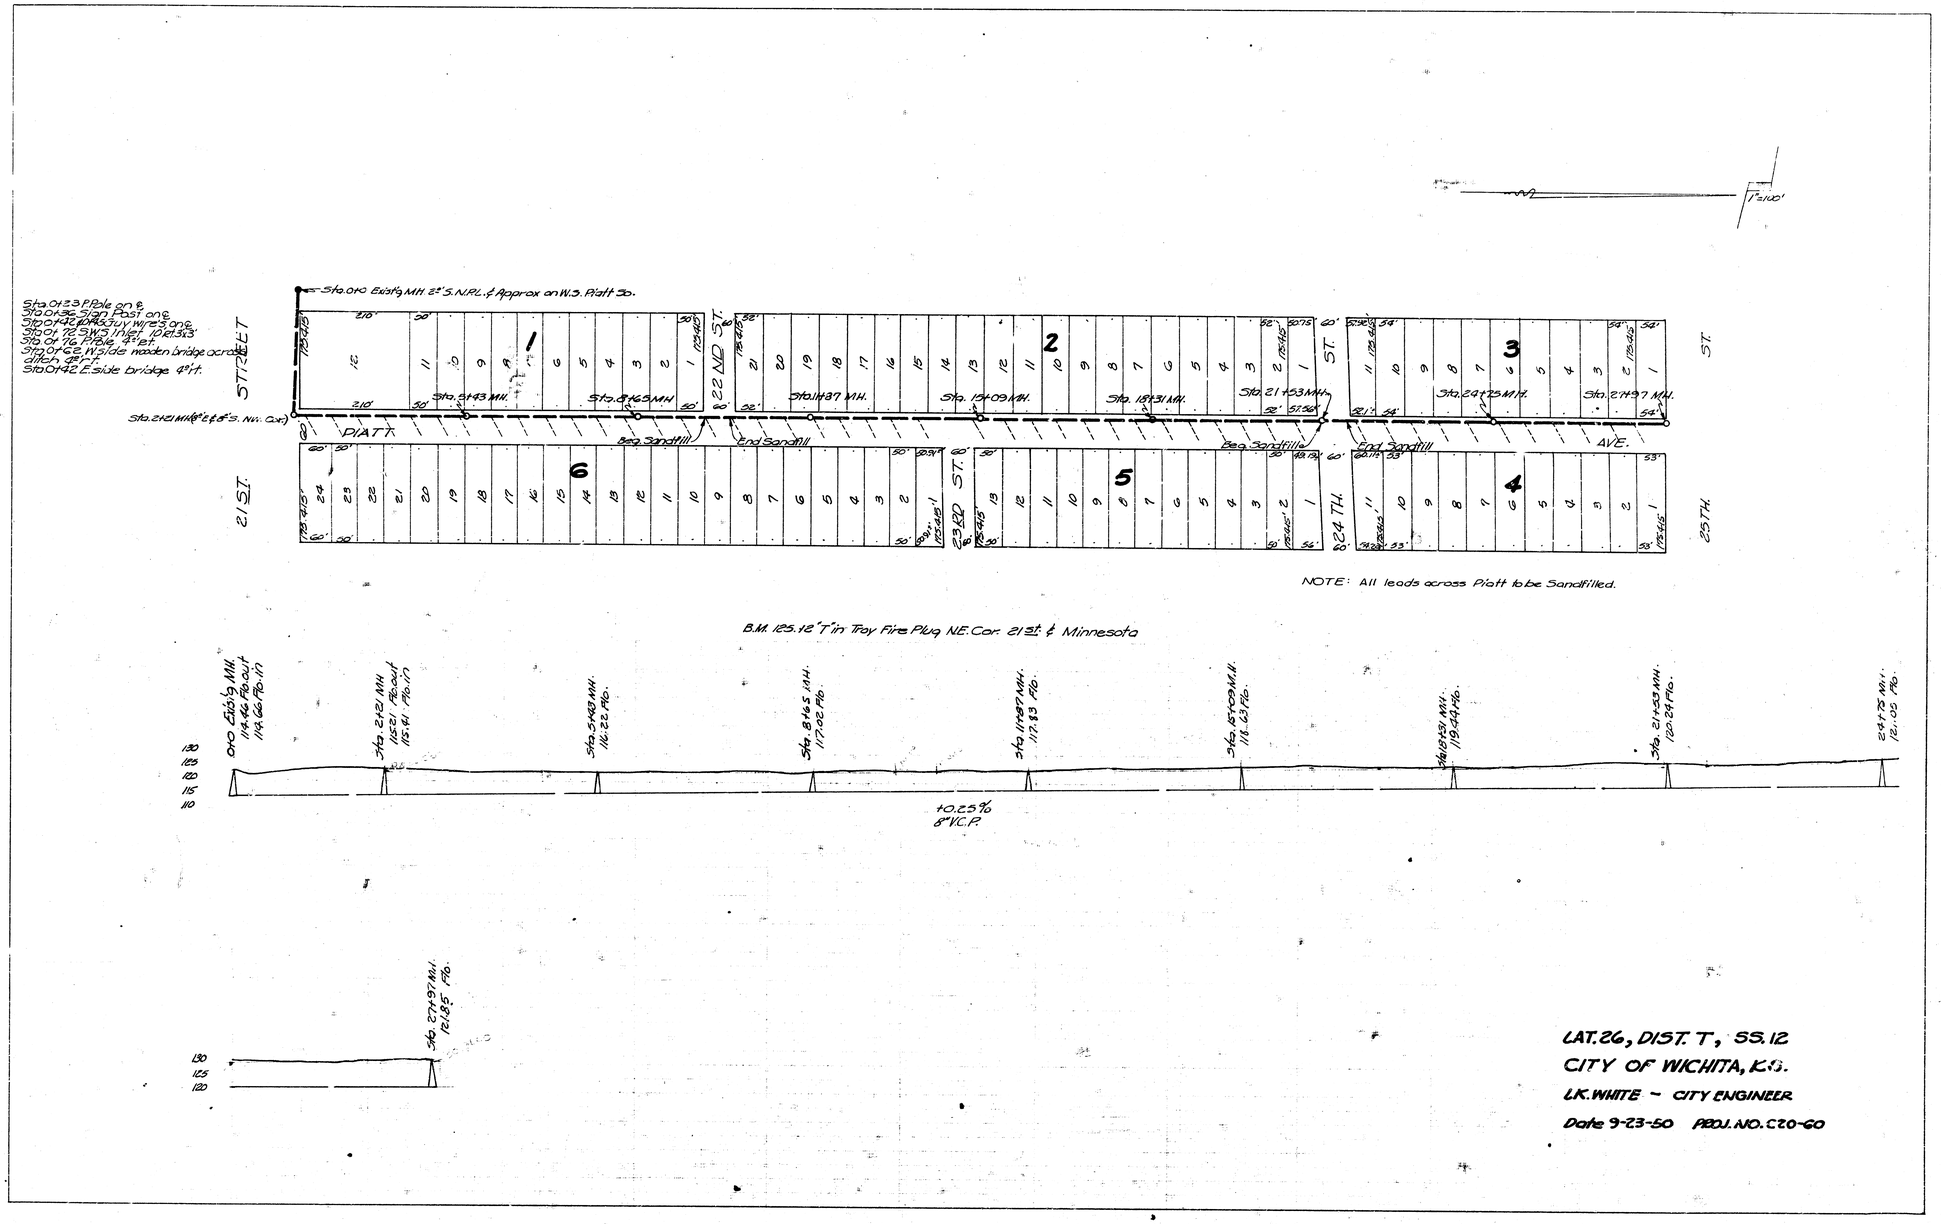

LAT. 26, DIST. T, SS. 12
CITY OF WICHITA, KS.
L.K. WHITE - CITY ENGINEER
Date 9-23-50 PROJ. NO. C20-60