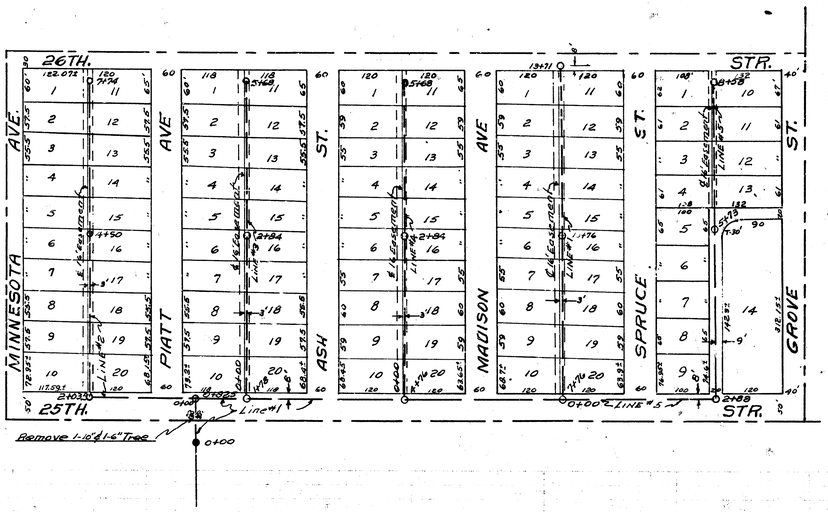

N

Scale: 1"=100'

RIDGECREST ADDITION

SANITARY SEWER

BLOCKS 1, 2, 3, 4 & 5

NOTE: Pipe shall be cradled under all backfill exceeding 12'

B.M. 131.64 So Rim M.H. W.S. Piatt St. 25TH

B.M. 144.59 Std. 25TH & Grove SE Cor.

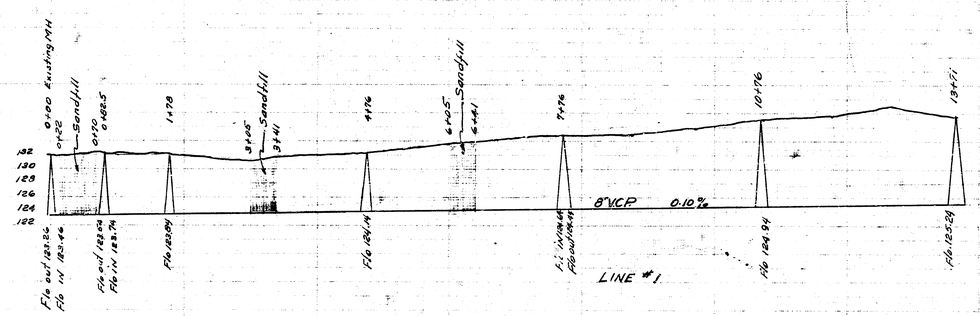

Scale: 1"= 8' Vert.
1"=80' Horiz.

Date 2-4-52
Drawn by L. McC.
Checked by
Geek No. G-2

LAT. 30 DIST. T MAIN-12

CITY OF WICHITA KANSAS

L.K. WHITE CITY ENGINEER.

Proj. No. C-22-4

L. K. WHITE LICENSED 55 REGISTERED PROFESSIONAL ENGINEER

Sheet 1 of 2

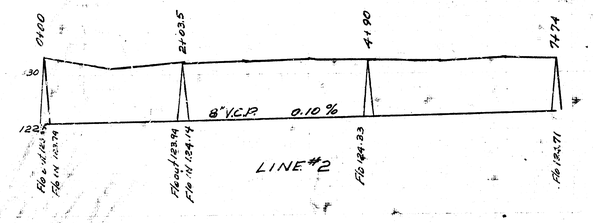

LINE #2

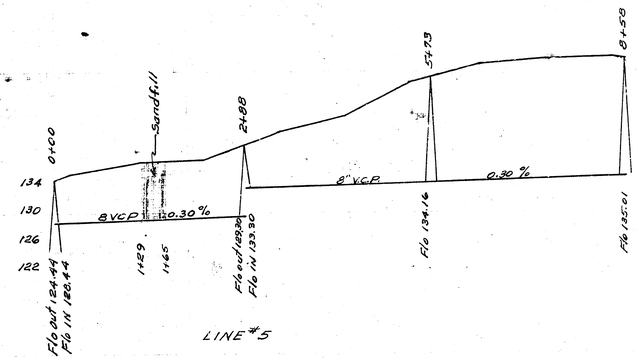

LINE #5

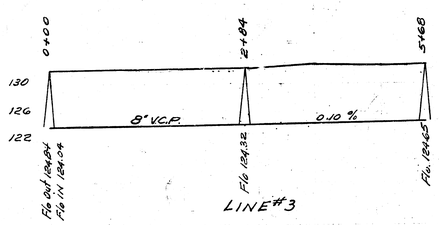

LINE #3

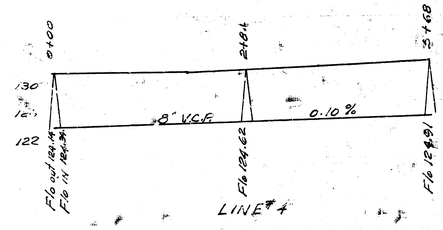

LINE #4

LAT 30 DIST-T MAIN 12

CITY OF WICHITA KANSAS

LK WHITE CITY ENGINEER

Proj No C-22-4

Sheet 2 of 2