
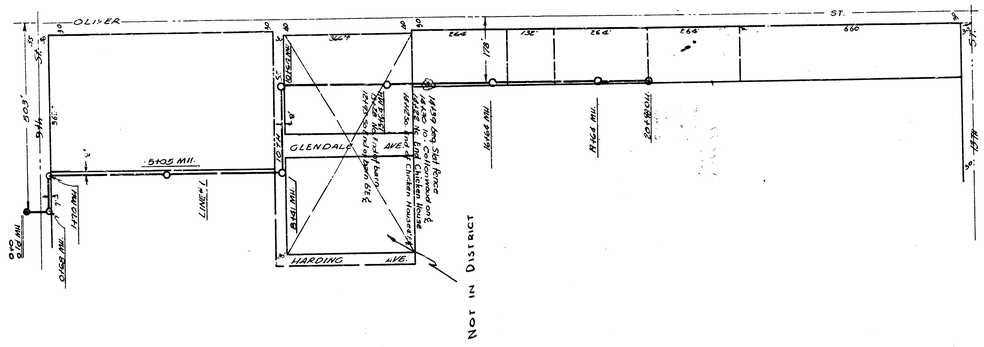


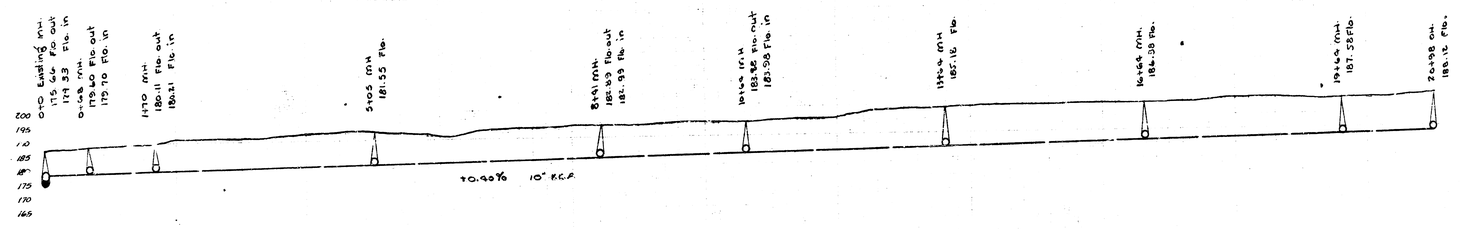

B.M. 14.5-20 Standard S.E. Corner Oliver & 9th.
B.M. 205.93 No. End of Brick door Sill House # 828 N. Oliver
B.M. 207.48 "+" on E. cb. of Oliver 20' S. of So. Line 13th.

LAT. 29 D.C.S. MAIN 12
City of Wichita, Kans.
L.K. White City Engineer
Date 12-1-48 Proj No. C28-26