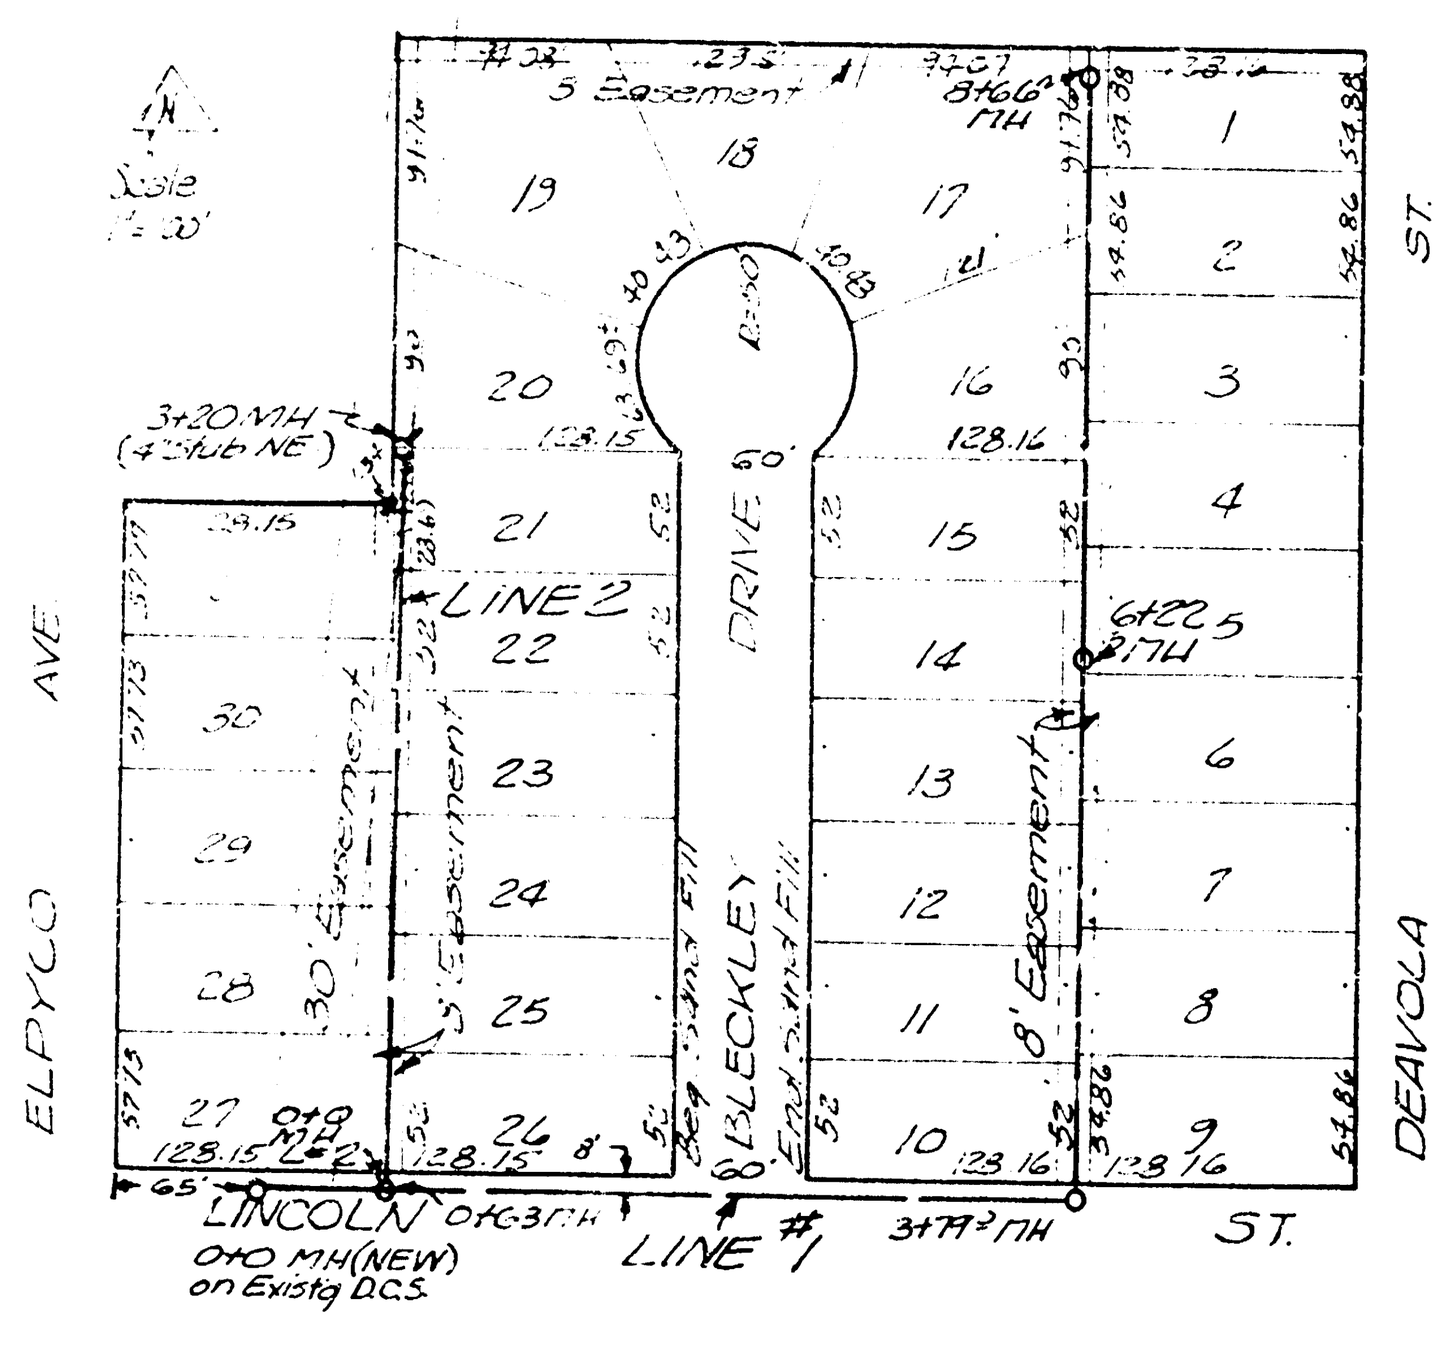

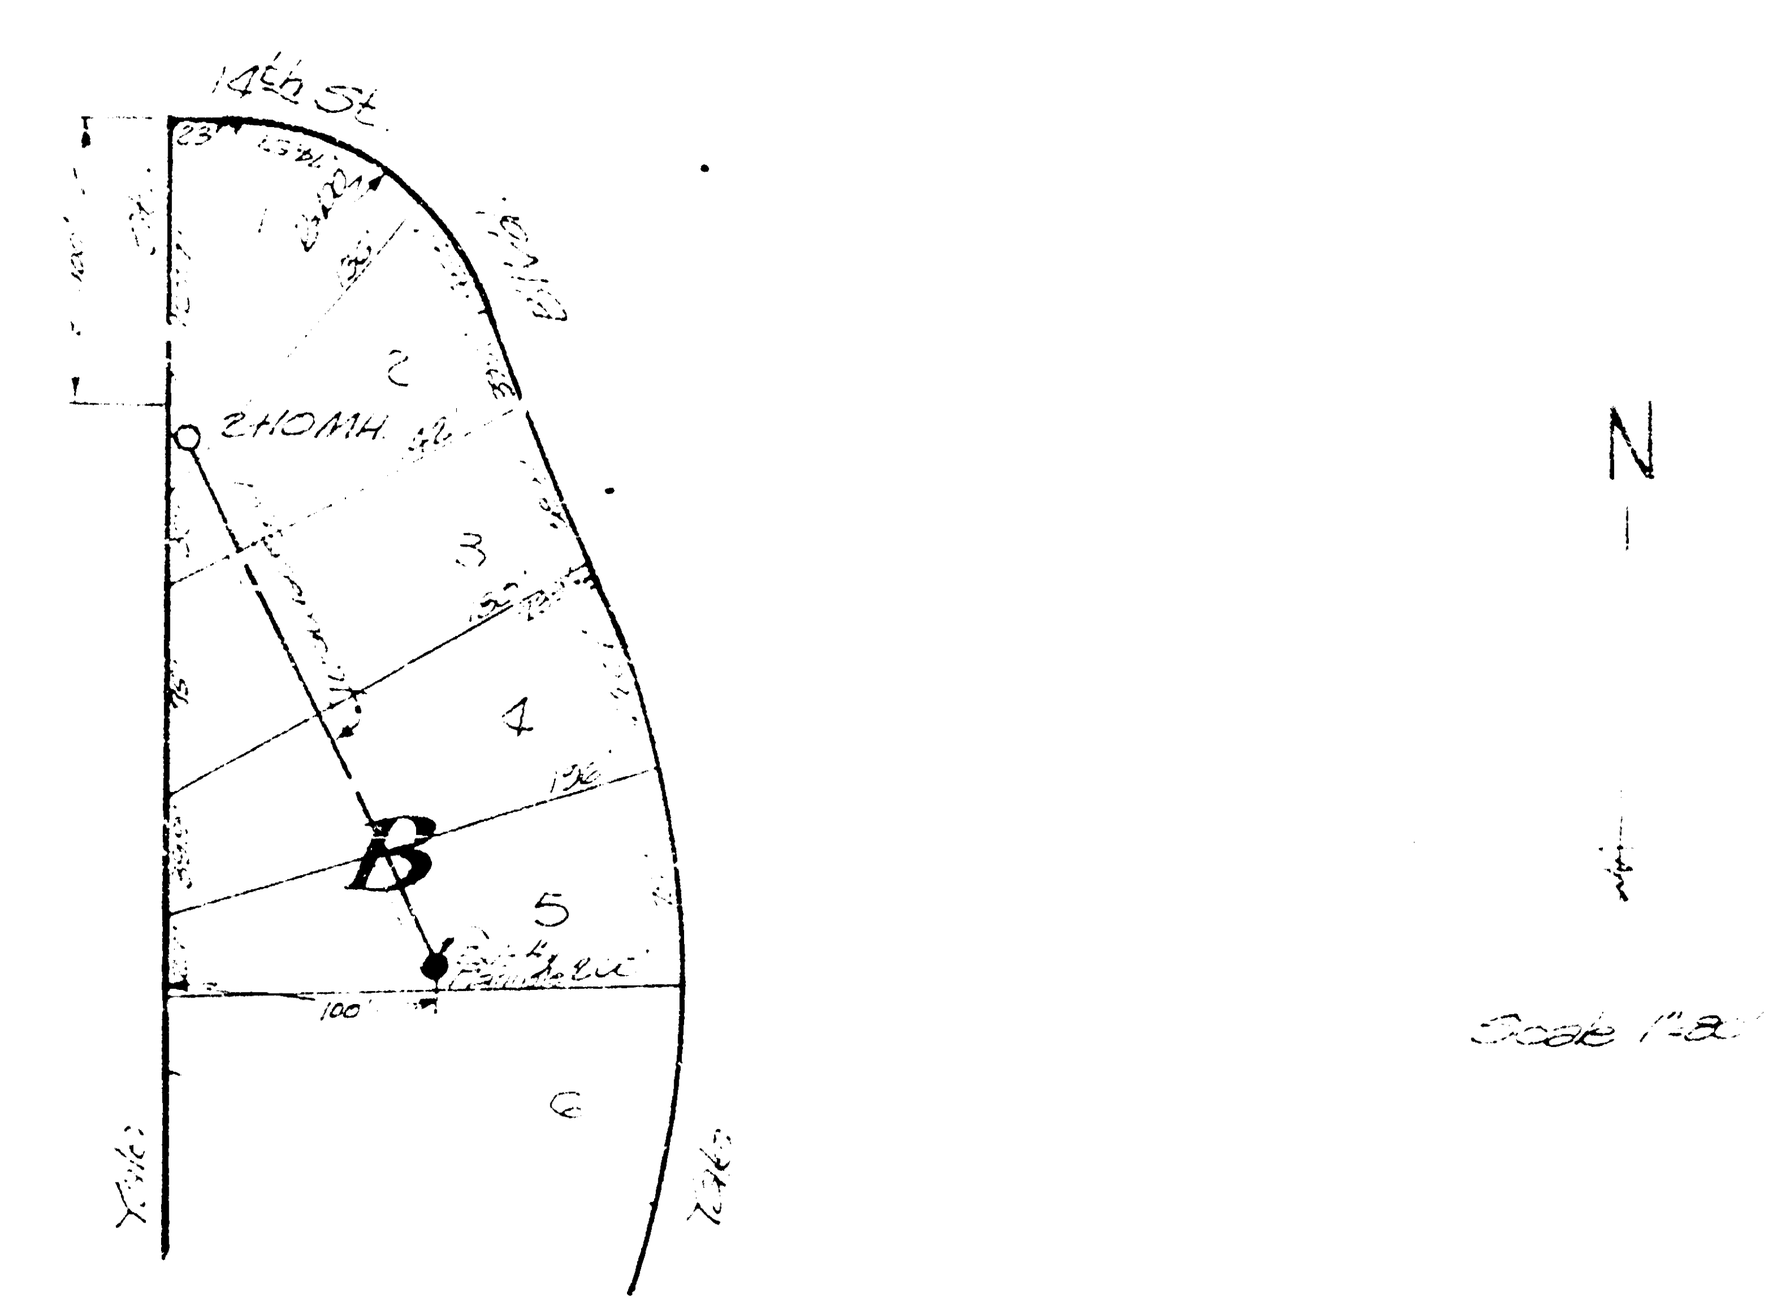

LAT. 14, DIST. E, SS#12

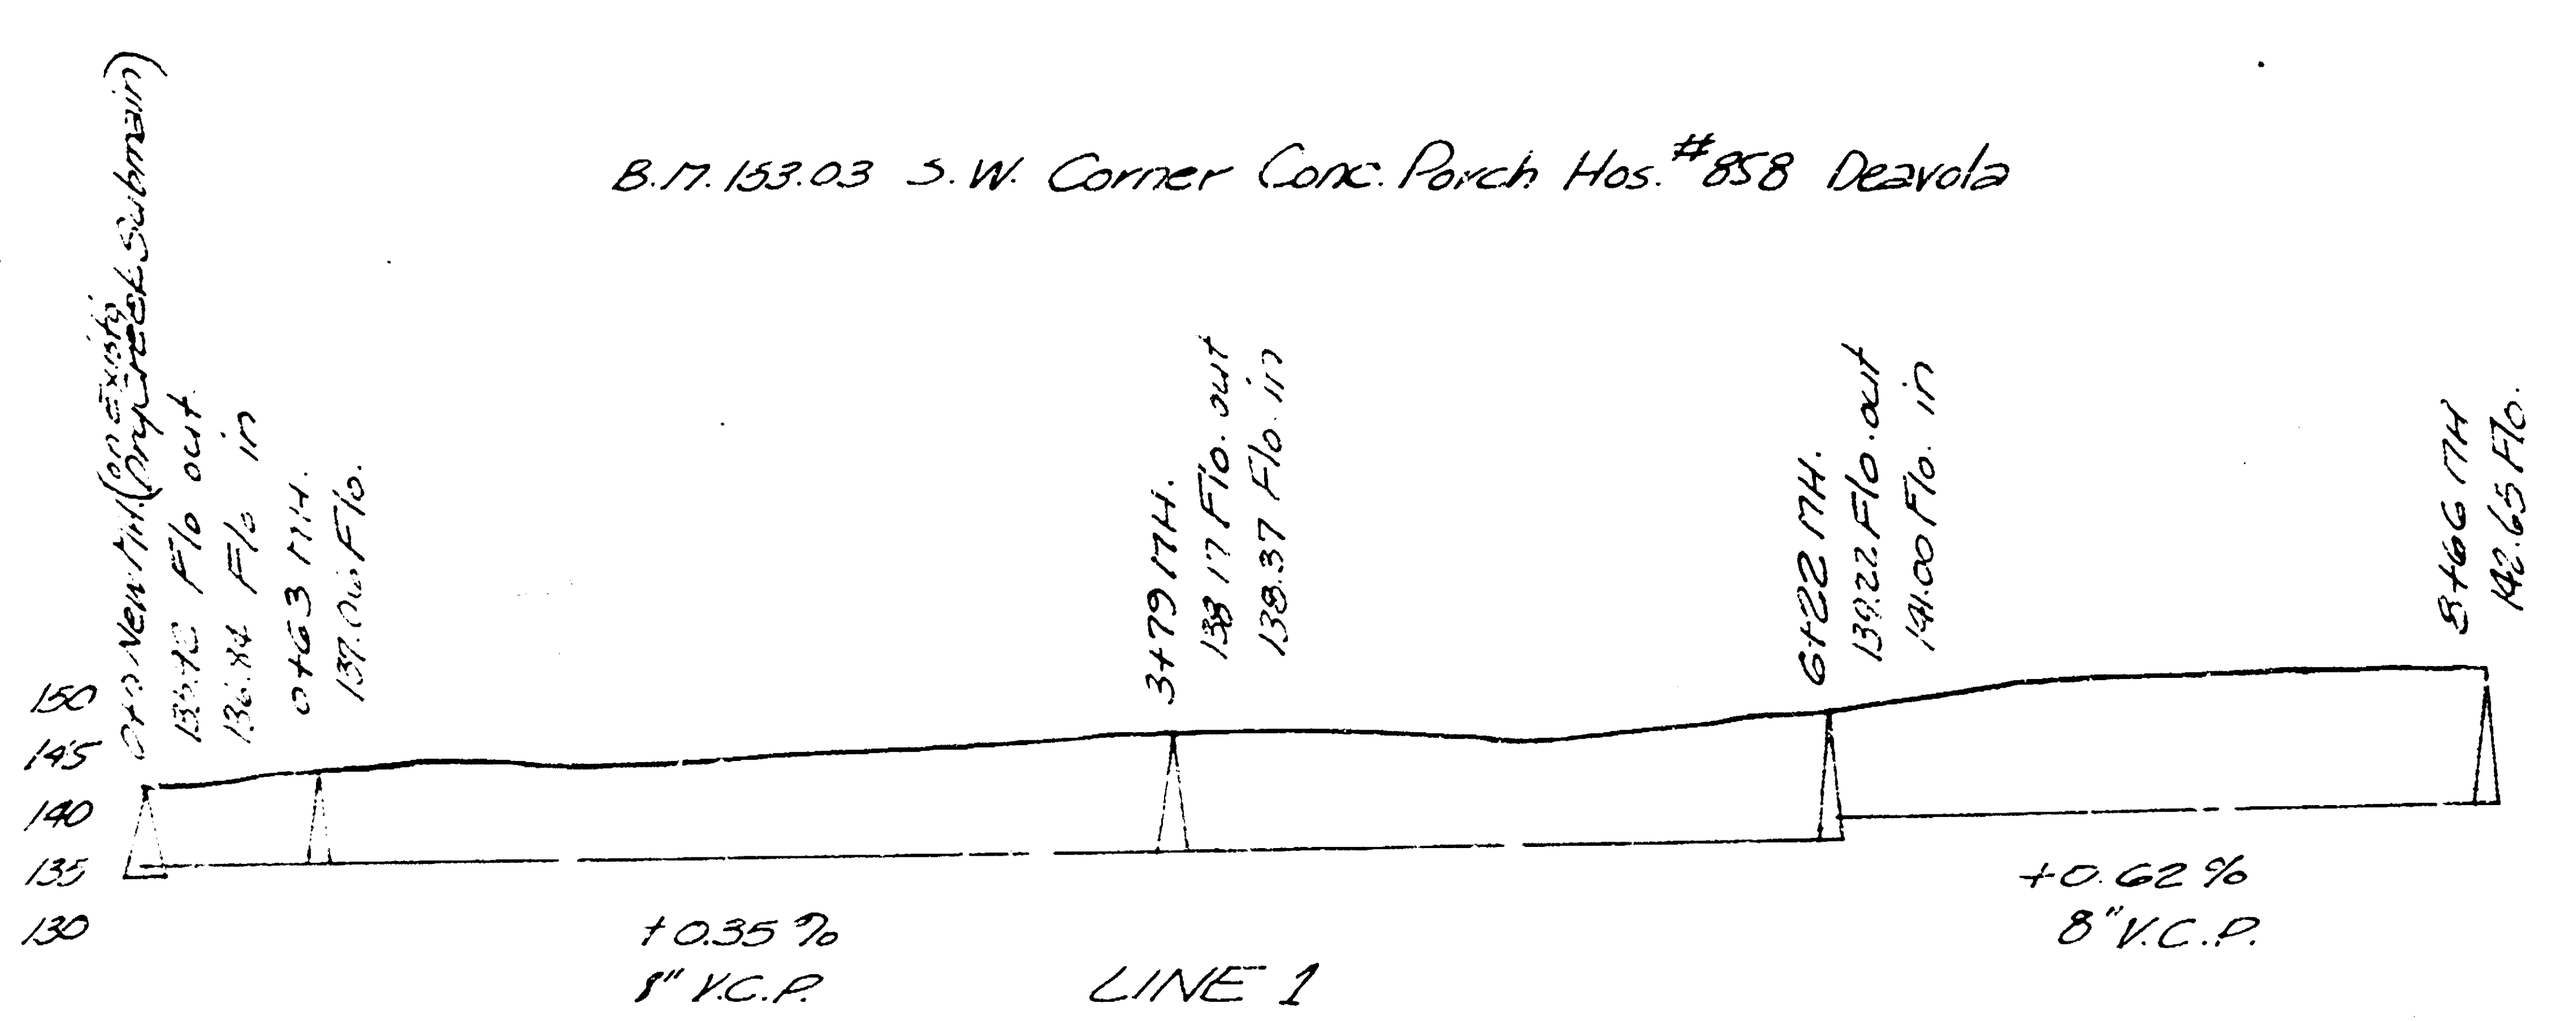

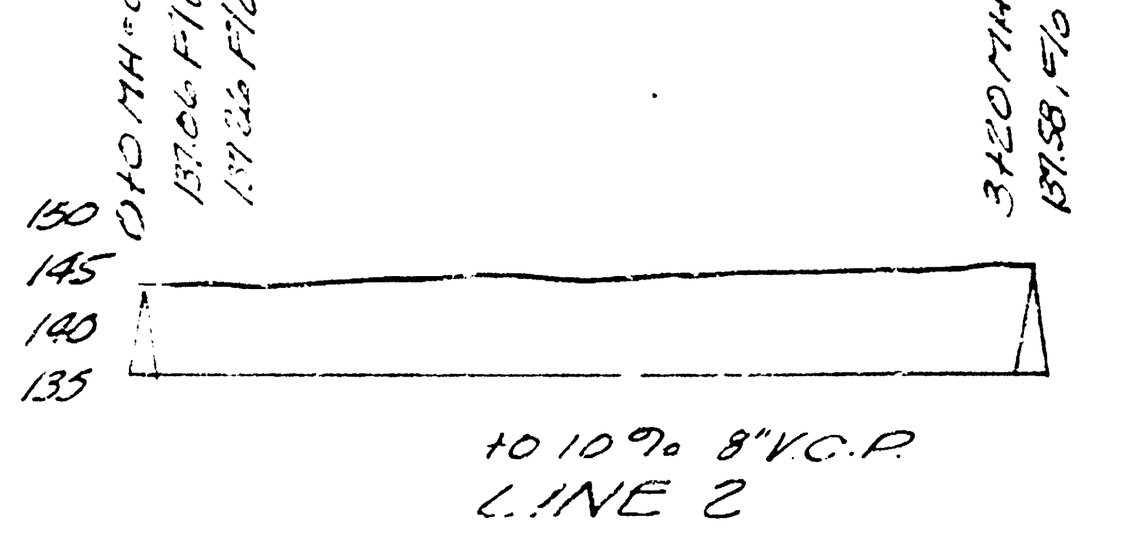

B.M. 168.80 Yale & 13th N.E. Cor. Con. Box S.S. Handrail
B.M. 177.51 So. Rim MH. Sta 0+0

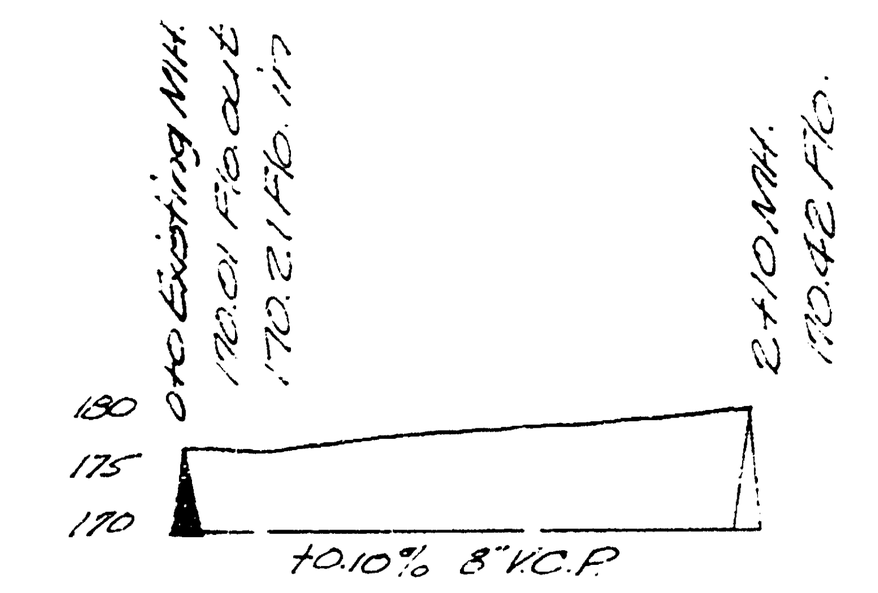

LAT. 45, DRY CREEK SUBMAIN, S.S. #12
LAT. 14, DIST. E, SS #12

City of Wichita, Kansas
L.K. White ~ City Engineer
Date: Feb. 1950 ~ Proj. No. C20-10