

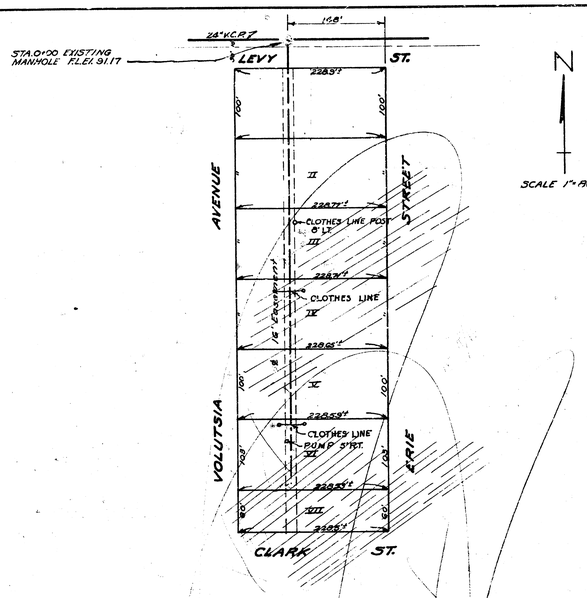



B.M. S.W. cor. conc. porch house No. 1962 S. Estelle El. 99.73

B.M. "M" in Muller Fire hyd. N.W. cor. Volutsia & Levy El. 100.61

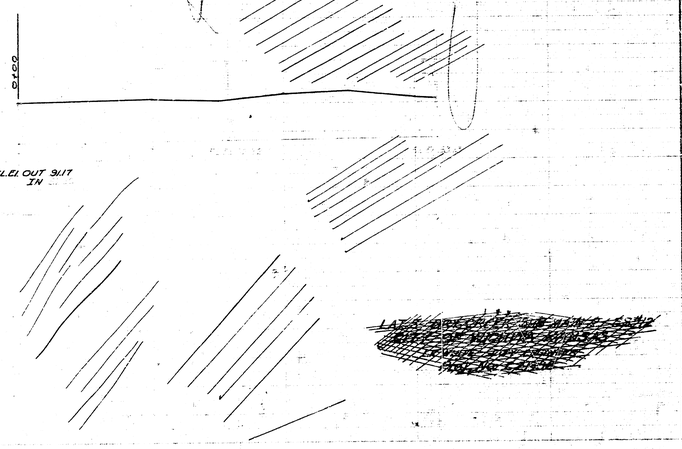

Date 10/10/61
Drawn by J.I.A.
Checked by
Note Book No. 56

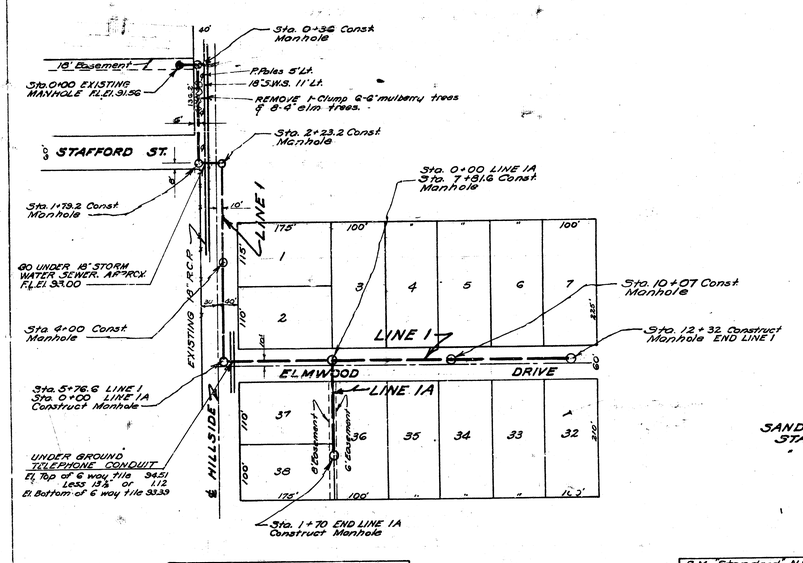

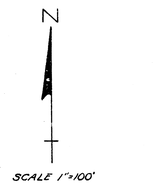


SAND BACKFILL TRENCH
STA. 1+40 TO STA. 12+32 LINE 1
" 0+00 " " 0+27 " 1A

B.M. X 3.E. Cor. Conc. Box W. Side Hillside @ Drainage Ditch. El. 97.91

B.M. "Standard" N.E. Corner Pawnee & Hillside El. 103.98

SCALE 1" = 80' Horiz.
1" = 8' Vert.
NOTE BOOK NO. H 7 & H 60

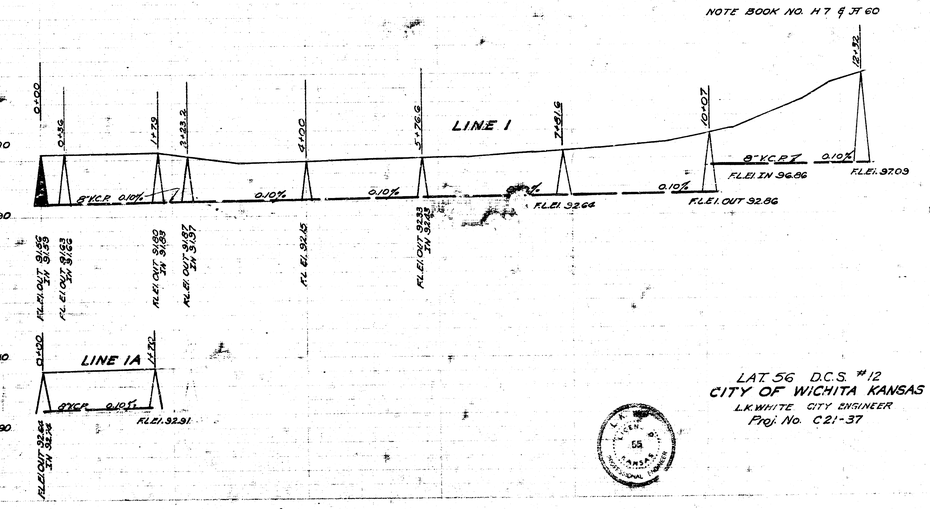

LAT. 56 D.C.S. # 12
CITY OF WICHITA KANSAS
L.K. WHITE CITY ENGINEER
Proj. No. C.21-37