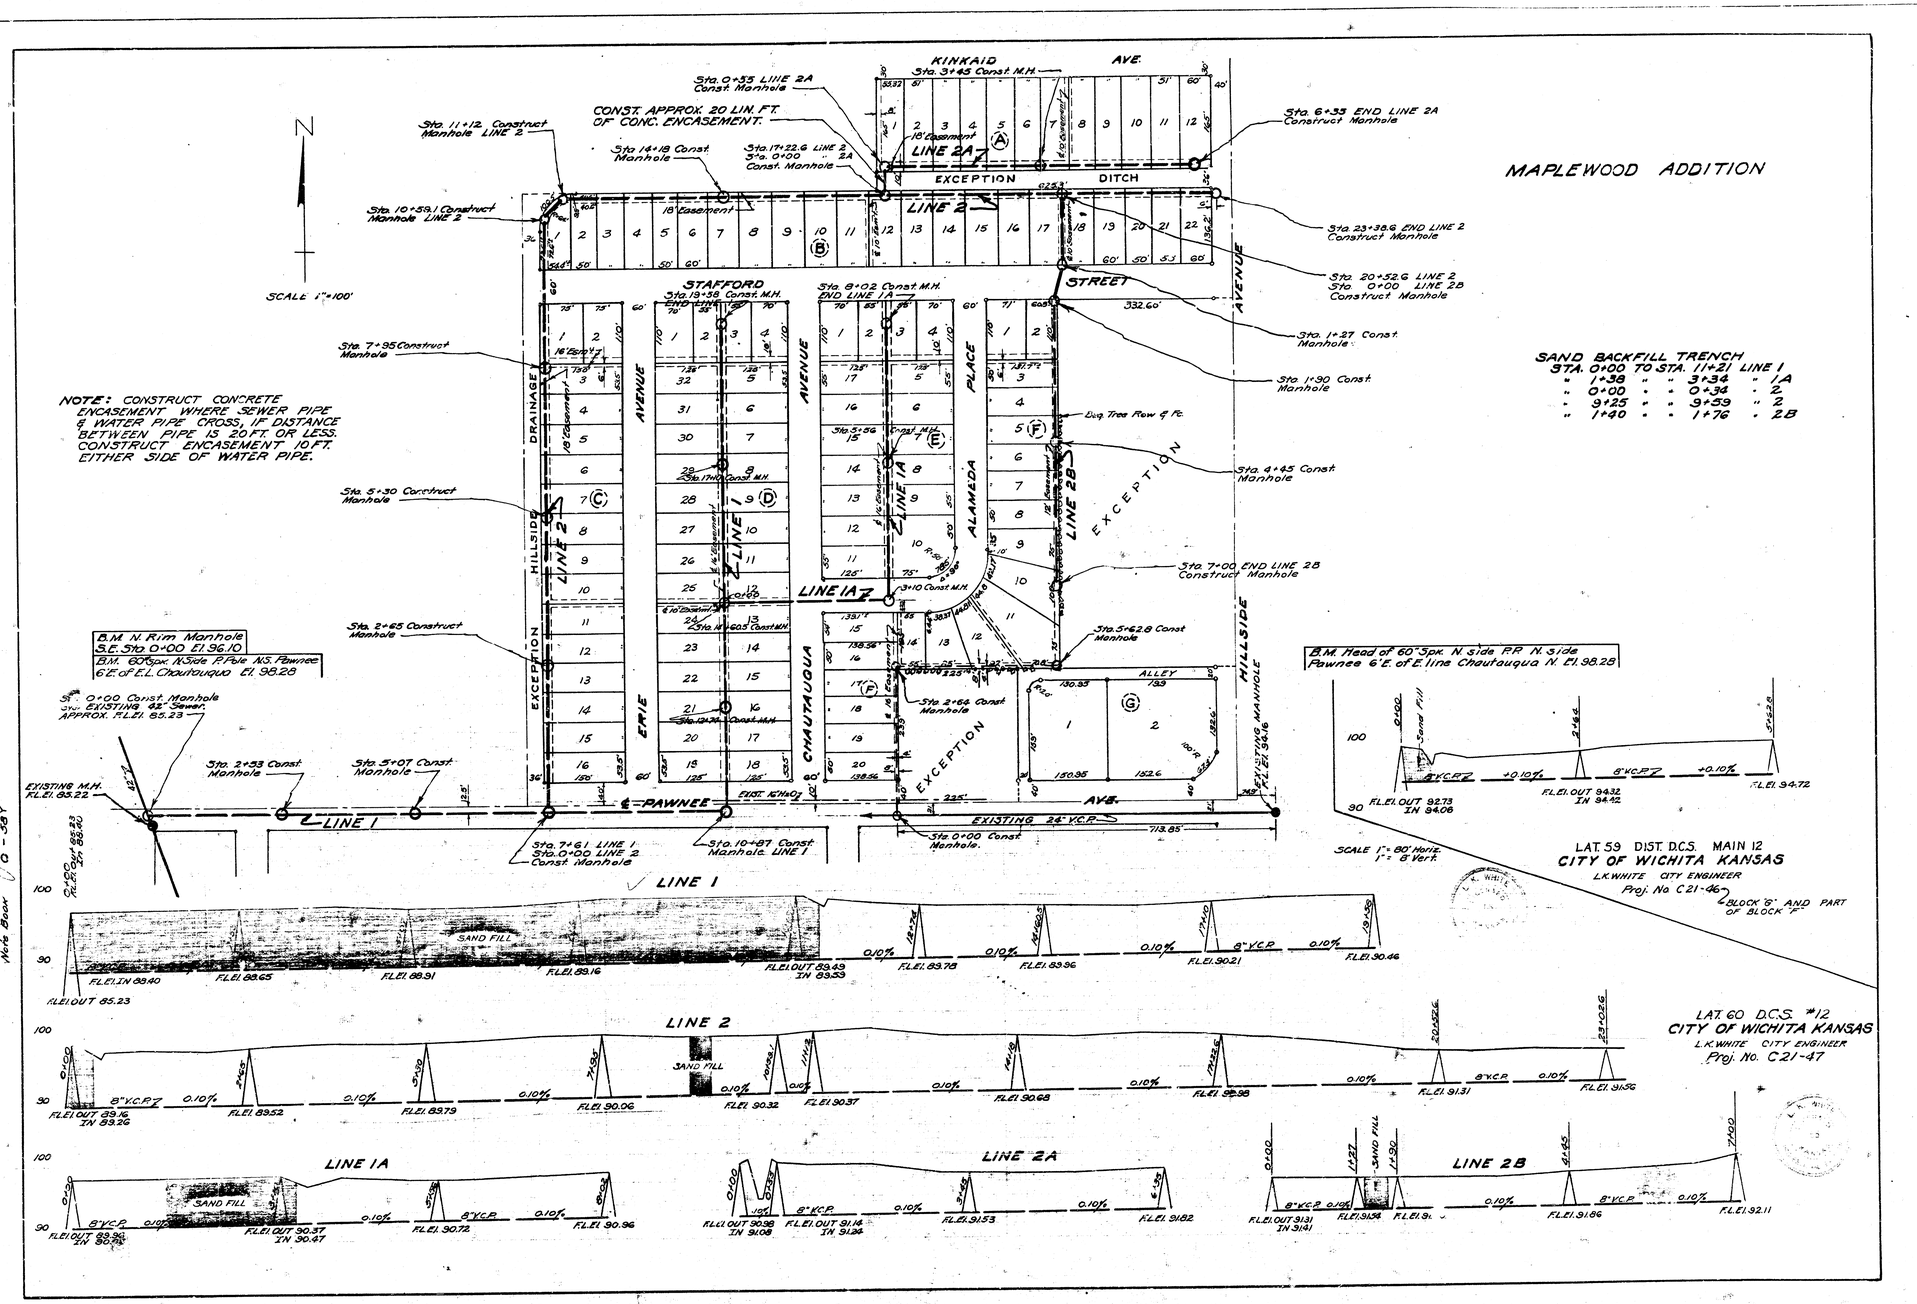
MAPLEWOOD ADDITION
KINKAID AVE.
Sta. 3+45 Const. M.H.
Sta. 0+55 LINE 2A Const. Manhole
CONST. APPROX. 20 LIN. FT. OF CONC. ENCASEMENT.
Sta. 11+12 Construct Manhole LINE 2
Sta. 14+18 Const. Manhole
Sta. 17+22.6 LINE 2
Sta. 0+00 " 2A Const. Manhole
Sta. 6+33 END LINE 2A Construct Manhole
LINE 2A
EXCEPTION DITCH
LINE 2
Sta. 10+59.1 Construct Manhole LINE 2
Sta. 23+38.6 END LINE 2 Construct Manhole
Sta. 20+52.6 LINE 2
Sta. 0+00 LINE 2B Construct Manhole
STAFFORD STREET
Sta. 19+58 Const. M.H.
Sta. 8+02 Const. M.H. END LINE 1A
Sta. 1+27 Const. Manhole
Sta. 1+90 Const. Manhole
Sta. 7+95 Construct Manhole
SCALE 1"=100'
NOTE: CONSTRUCT CONCRETE ENCASEMENT WHERE SEWER PIPE & WATER PIPE CROSS, IF DISTANCE BETWEEN PIPE IS 20 FT. OR LESS. CONSTRUCT ENCASEMENT 10 FT. EITHER SIDE OF WATER PIPE.
SAND BACKFILL TRENCH
STA. 0+00 TO STA. 11+21 LINE 1
" 1+38 " " 3+34 " 1A
" 0+00 " " 0+34 " 2
" 9+25 " " 9+59 " 2
" 1+40 " " 1+76 " 2B
Sta. 4+45 Const. Manhole
Sta. 5+30 Construct Manhole
Sta. 7+00 END LINE 2B Construct Manhole
Sta. 2+65 Construct Manhole
Sta. 5+62.8 Const. Manhole
B.M. N. Rim Manhole S.E. Sta. 0+00 El. 96.10
B.M. 60" Spk. N. Side P. Pole N.S. Pawnee 6' E. of E.L. Chautauqua El. 98.28
B.M. Head of 60" Spk. N. side P.P. N. side Pawnee 6' E. of E. line Chautauqua N. El. 98.28
Sta. 0+00 Const. Manhole
Sta. EXISTING 42" Sewer. APPROX. F.L.El. 85.23
Sta. 2+53 Const. Manhole
Sta. 5+07 Const. Manhole
Sta. 2+64 Const. Manhole
EXISTING M.H. F.L.El. 85.22
LINE 1
PAWNEE AVE.
EXISTING 24" V.C.P.
Sta. 7+61 LINE 1
Sta. 0+00 LINE 2 Const. Manhole
Sta. 10+87 Const. Manhole LINE 1
Sta. 0+00 Const. Manhole.
LINE 1A
LINE 2B
EXCEPTION
ALAMEDA PLACE
CHAUTAUQUA AVENUE
ERIE AVENUE
HILLSIDE AVENUE
DRAINAGE
ALLEY
SCALE 1"=80' Horiz. 1"=8' Vert.
LAT. 59 DIST. D.C.S. MAIN 12
CITY OF WICHITA KANSAS
L.K. WHITE CITY ENGINEER
Proj. No. C21-46
BLOCK "G" AND PART OF BLOCK "F"
LINE 1
SAND FILL
LINE 2
LINE 1A
LINE 2A
LINE 2B
LAT. 60 D.C.S. #12
CITY OF WICHITA KANSAS
L.K. WHITE CITY ENGINEER
Proj. No. C21-47
Date Drawn by Checked by Note Book
8-3-51 9-21-51
J.L.A.
O-58Y

10 Prints