



8" I. 144.55 NO. RIM M.H. 0+00

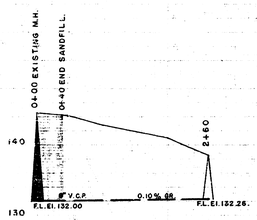


SCALE 1"= 8' VERT.
1"= 80' HORIZ.

DATE 4-9-52
DRAWN BY L. MCL.
CHECKED BY
BOOK NO.


6-26-52 L. McClain
62Y-M-24

Date Drawn by Checked by Book No.

LAT. 62, D.C. MAIN 12.
CITY OF WICHITA KANSAS
L.K. WHITE CITY ENGINEER
PROJ. NO. C-22-6.


L. K. WHITE LICENSED 55 KANSAS PROFESSIONAL ENGINEER

## CEDERDALE ADDITION

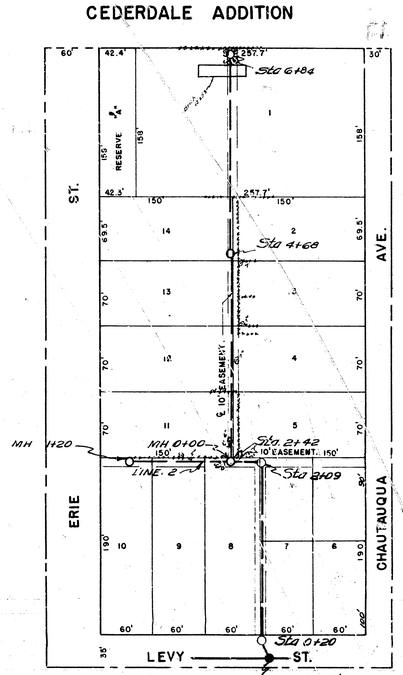



0+00 Existing M.H. over 24" Sewer

B.M. 100.72 Head 60 Spike SW. side Bell Tel. pole No 3000 NE Corner Chautauqua & Levy.

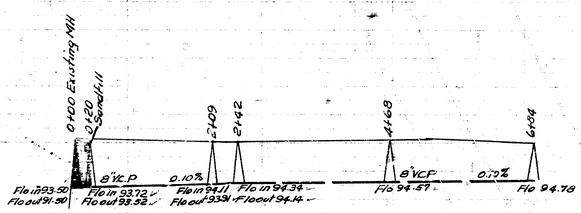


LINE 1

Note- Trench shall be hand dug through brick building Near Sta 6+30

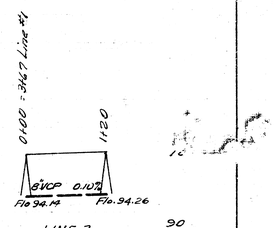


LINE 2

LAT. 12. D.C. 2 MAIN 12
CITY OF WICHITA KANSAS
L.K. WHITE CITY ENGINEER.
PROJ. NO. C-22-27

L. K. WHITE LICENSED 436 KANSAS PROFESSIONAL ENGINEER