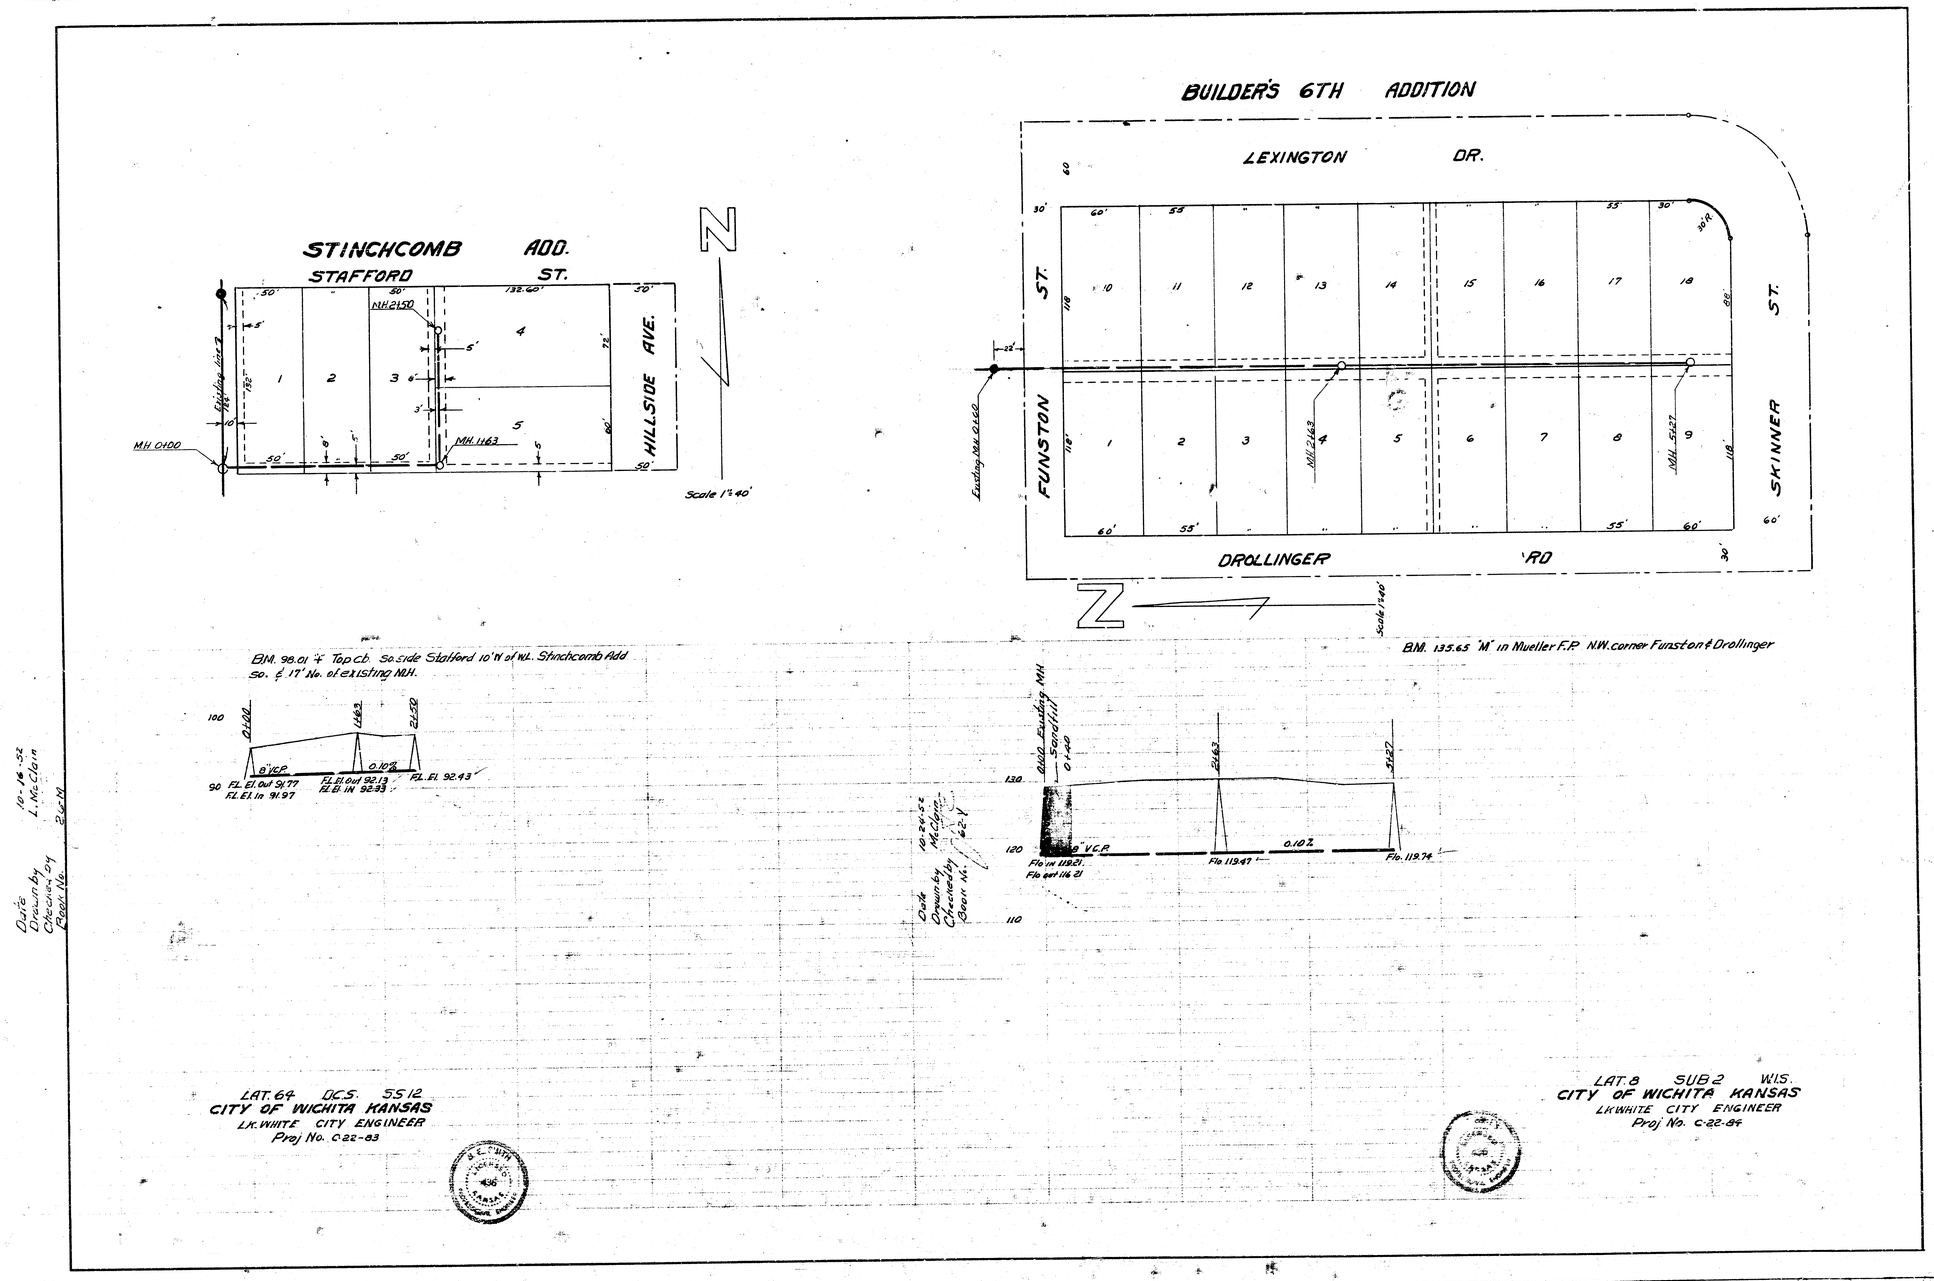
STINCHCOMB ADD.
STAFFORD ST.
HILLSIDE AVE.
MH 0+00
MH 1+63
MH 2+50
Existing line
Scale 1"=40'
BUILDER'S 6TH ADDITION
LEXINGTON DR.
FUNSTON ST.
SKINNER ST.
DROLLINGER RD
MH 2+63
MH 5+27
Existing MH 0+00
Scale 1"=40'
B.M. 98.01 ± Top cb. So. side Stafford 10' W of W.L. Stinchcomb Add So. & 17' No. of existing M.H.
0+00
1+63
2+50
8" V.C.P.
0.10%
F.L. El. Out 91.77
F.L. El. In 91.97
F.L. El. Out 92.13
F.L. El. In 92.33
F.L. El. 92.43
B.M. 135.65 "M" in Mueller F.P. N.W. corner Funston & Drollinger
0+00 Existing MH
Sandfill
0+40
2+63
5+27
8" V.C.P.
0.10%
Flo in 119.21
Flo out 116.21
Flo 119.47
Flo. 119.74
Date 10-24-52
Drawn by L. McClain
Checked by
Book No. 26-M
Date 10-24-52
Drawn by McClain
Checked by
Book No. 62-Y
LAT. 64 DCS. SS 12
CITY OF WICHITA KANSAS
LK. WHITE CITY ENGINEER
Proj No. C-22-83
LAT. 8 SUB 2 W.I.S.
CITY OF WICHITA KANSAS
LK WHITE CITY ENGINEER
Proj No. C-22-84