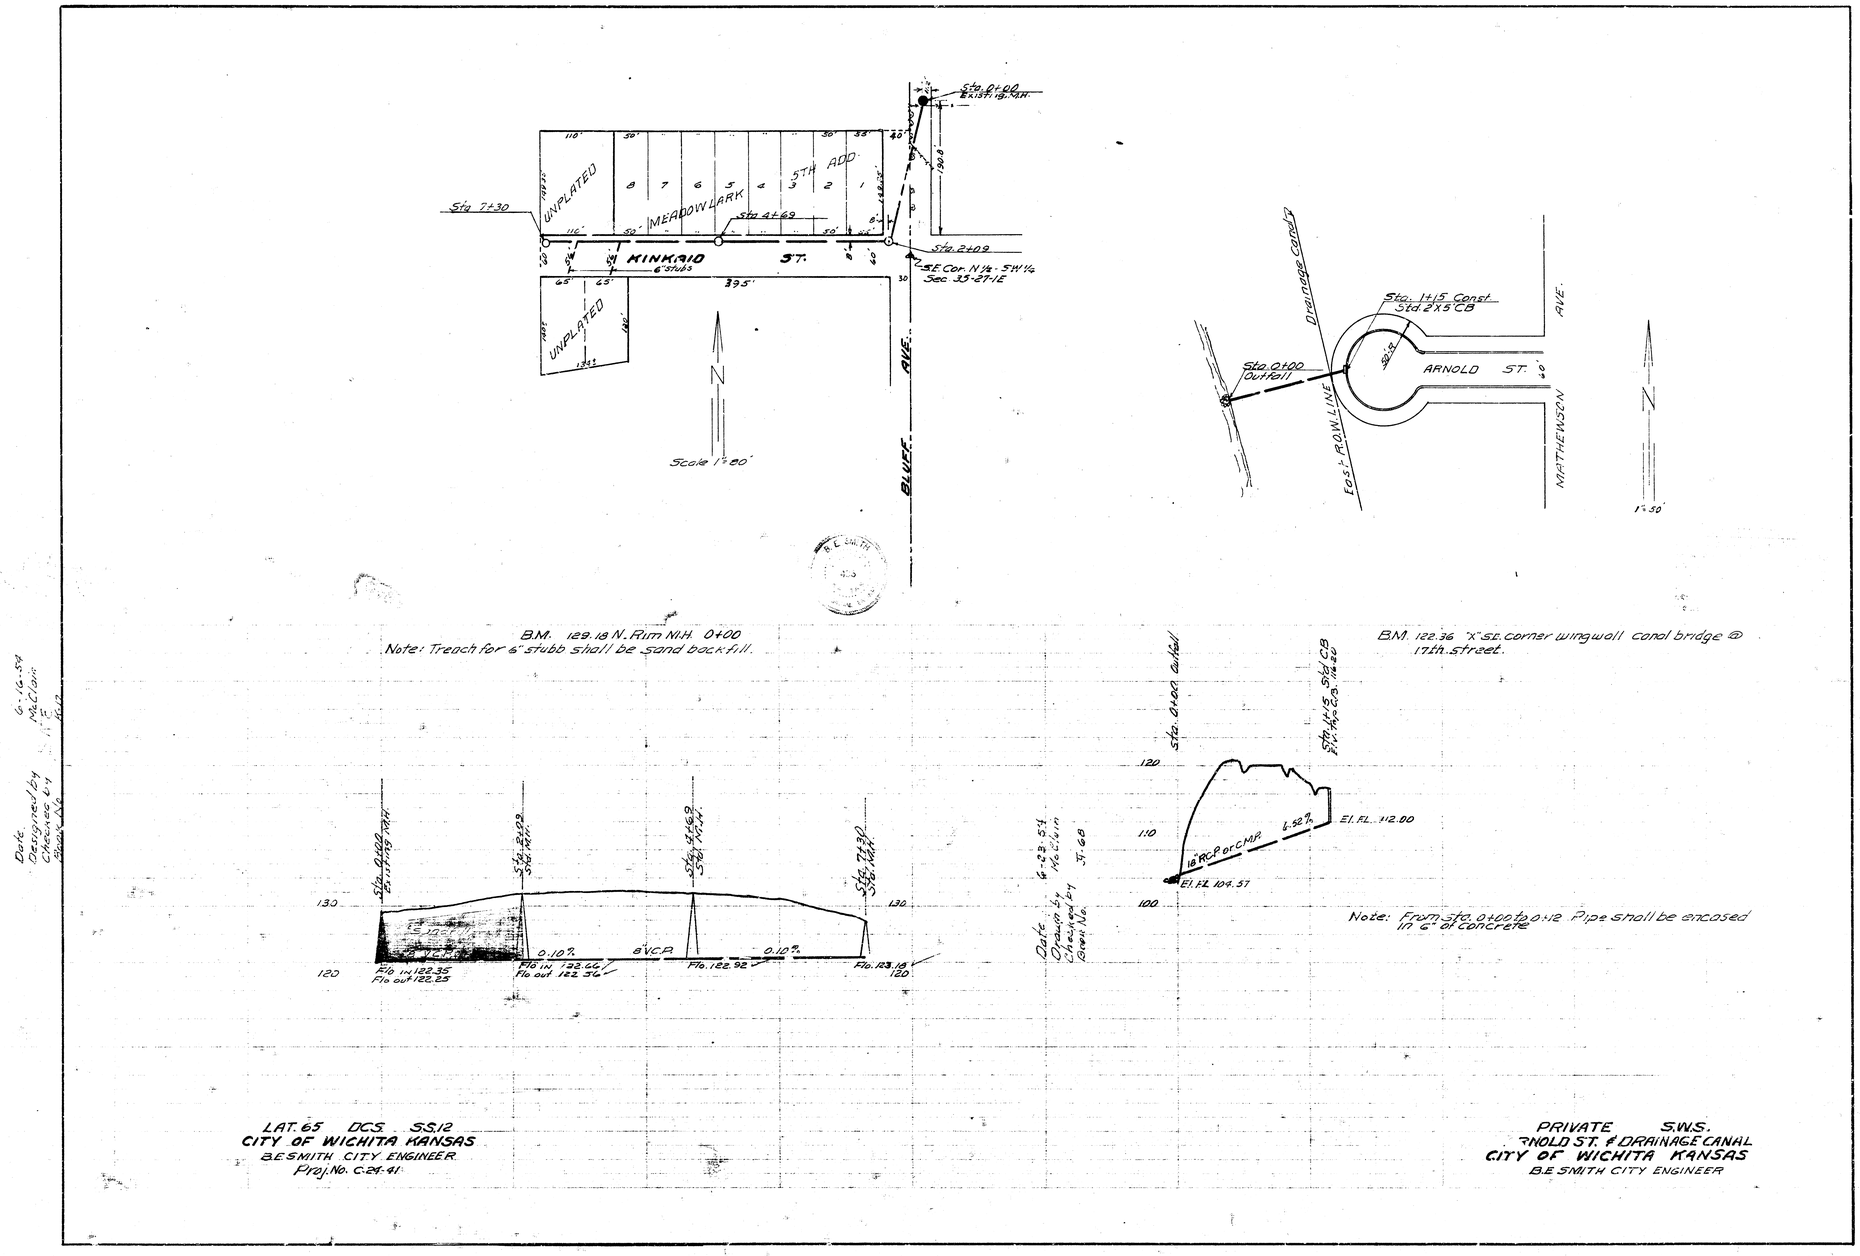

LAT. 65 DCS. SS.12
CITY OF WICHITA KANSAS
B.E. SMITH CITY ENGINEER
Proj. No. C-24-41

PRIVATE S.W.S.
ARNOLD ST. & DRAINAGE CANAL
CITY OF WICHITA KANSAS
B.E. SMITH CITY ENGINEER