CLARK ST.

NOT PLATTED

℄ EXISTING CREEK

MILES GREEN VALLEY ADDITION

WASSALL ADDITION

CLARK ST.

STATION 1+55.21

STATION 1+98.6

STATION 2+18.8

STATION 2+39.6

STATION 4+00 LINE #3

STATION 4+00 LINE #4

STATION 14+35

STATION 15+50

STATION 16+55

STATION 17+32

LINE #3

LINE #4

LINE #2

LINE #1

LINE #A

LINE #B

BLUFF

Set 2-6"Stubs

EXISTING 8" V.C.P.

EXISTING 21" V.C.P.

EXISTING 24" V.C.P.

EXISTING 27" V.C.P.

EXISTING 8" V.C.P.

EXISTING 21" V.C.P.

℄ EXISTING CREEK

NOTE: LOT 3 BLOCK A, MILES GREEN VALLEY NOT TO BE INCLUDED IN BENEFIT DISTRICT.

NOTE: LOT "A", WASSALL ADDN. NOT TO BE INCLUDED IN BENEFIT DISTRICT.

DRAINAGE EASEMENT


1320.0 FEET SOUTH & 2764.3 FEET WEST OF THE N.E. COR. OF S.W. ¼, SEC. 35

1770.23 NORTH & 729.9 WEST OF S.E. COR. OF THE N.E. OF S.W.¼, SEC. 35

PLAN SCALE 1"=60'
PROFILE SCALE 1"=40' HOR. 1"=4' VERT

B.M. 1283.25 'M' IN MUELLER TOP F.H. N.E. BLUFF AND KINKAID
B.M. 1314.34 S.W. COR. CONC. STEP NO.= 3704 CLARK

LATERAL GB D.C.S S.S. 12
CITY OF WICHITA, KANSAS
B. E. SMITH, CITY ENGINEER
PROJECT NO. C 28-125 DATE MARCH, 1959

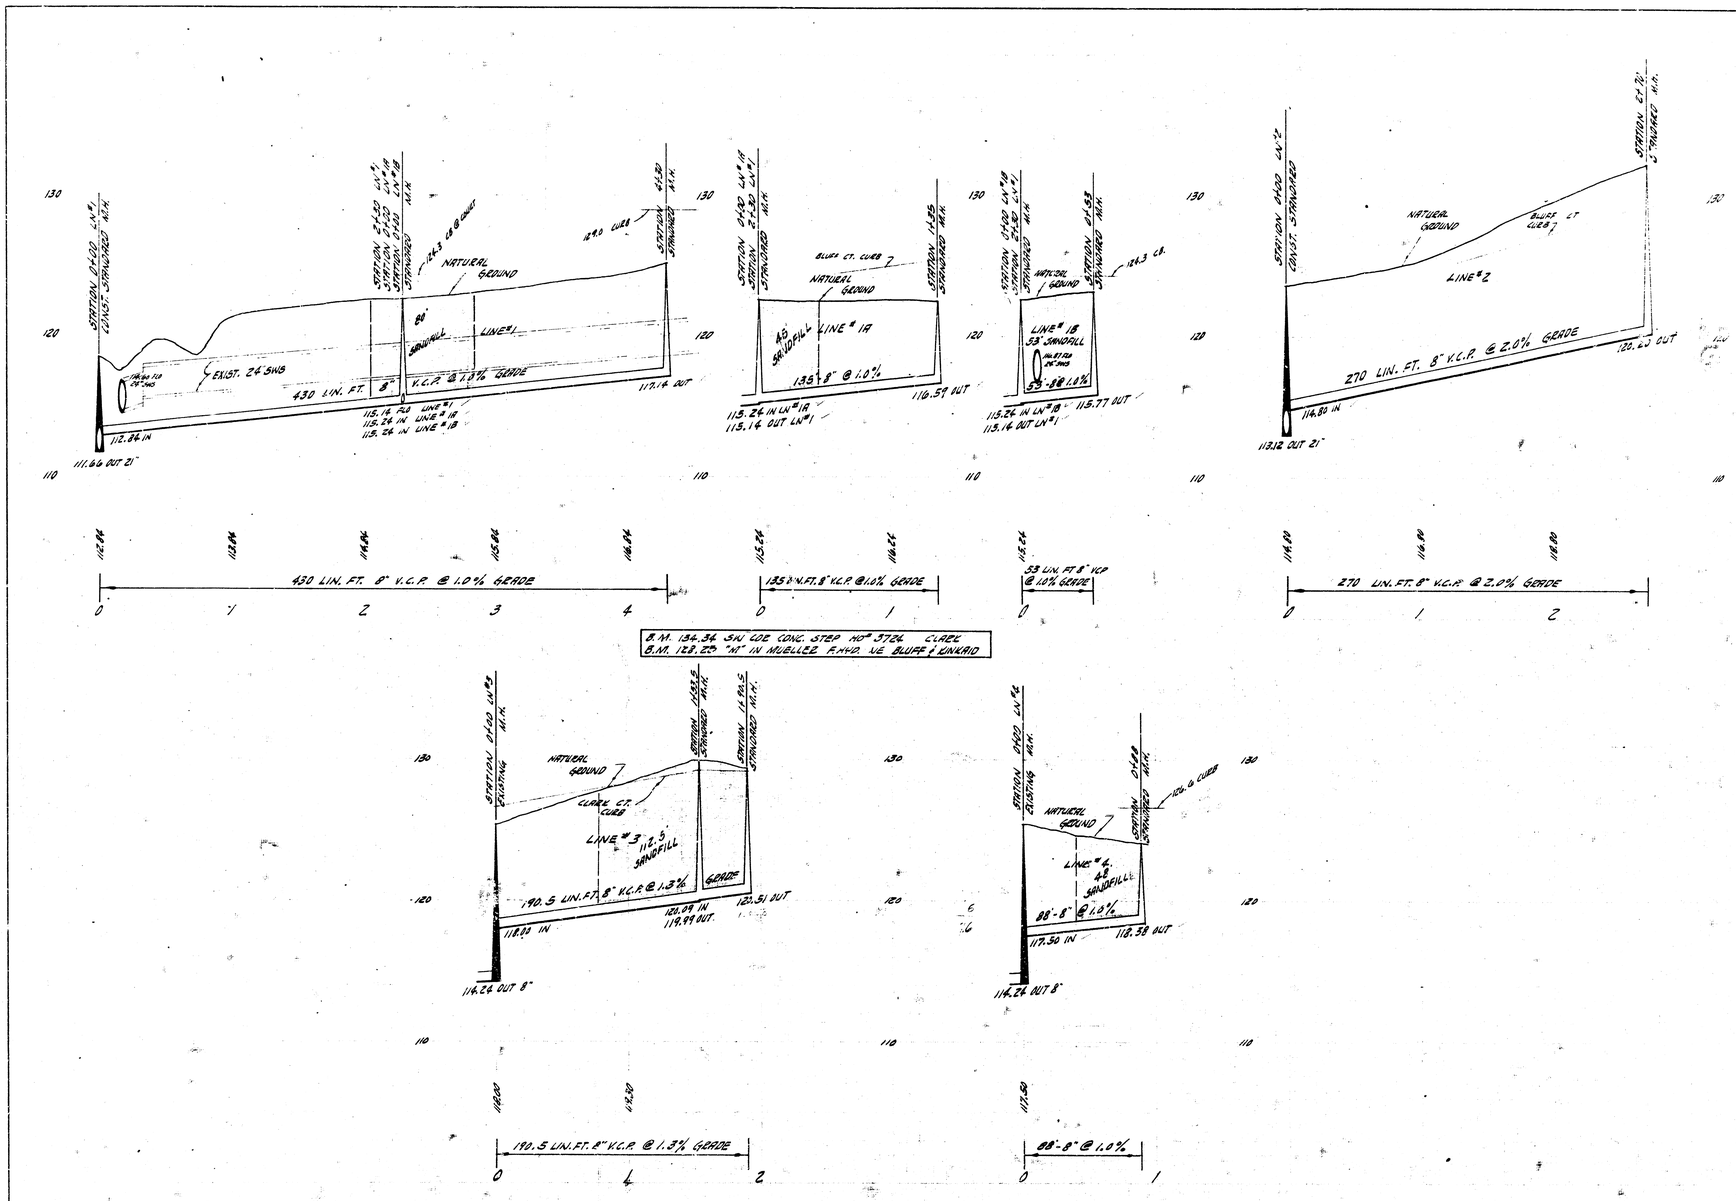

LATERAL 6A2 DCS SAN. SEWER 12
P.W. NO. C28-125

2/2